


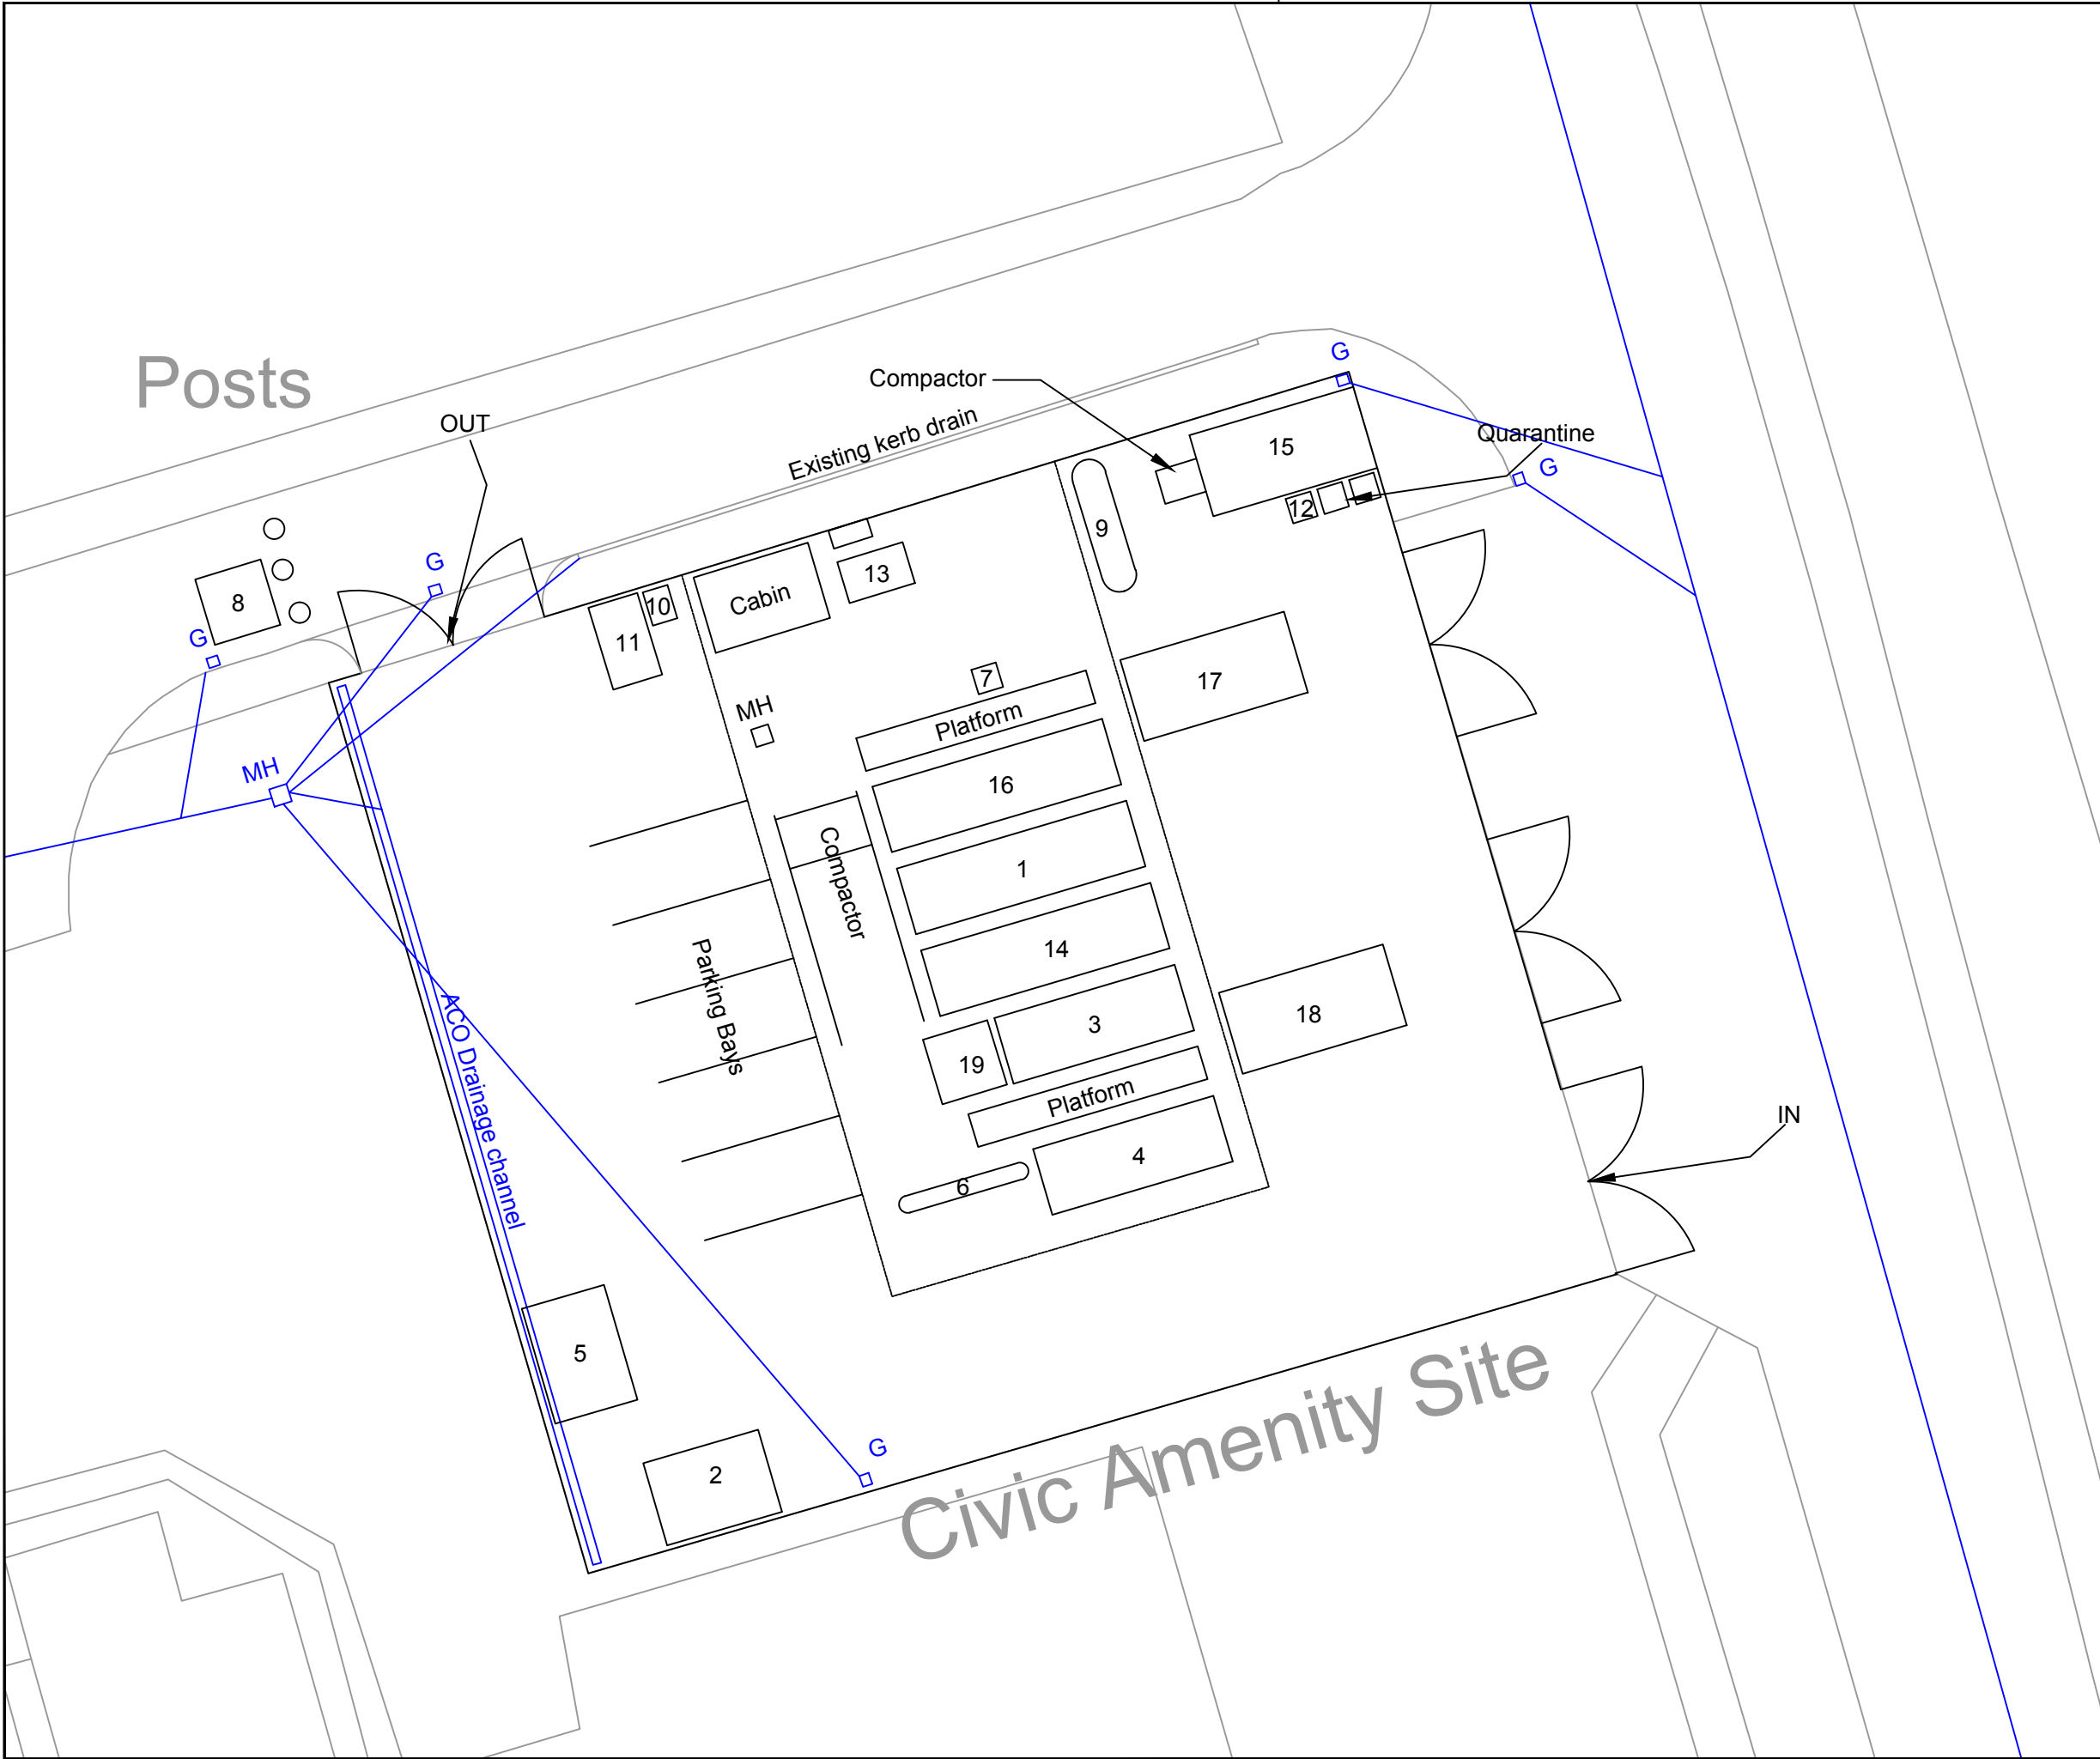

NOTES

A3

- 1 THIS IS A C.A.D. DRAWING AND SHOULD NOT BE AMENDED BY HAND.
- 2 All dimensions in millimetres unless otherwise stated.
- 3 Reproduced from Ordnance Survey under Licence No: 100013350 Crown Copyright Reserved.
- 4 Any errors or omissions to be reported to the Designer.
- 5 All drains to surface water sewer.

KEY

- 1 General waste
- 2 Small electrical items
- 3 Green waste
- 4 Wood
- 5 Can banks
- 6 Fluorescent tubes
- 7 Batteries (domestic & car)
- 8 Glass & Cans
- 9 Oil bank
- 10 Gas bottle
- 11 Paper bank
- 12 Oils & Liquids
- 13 Clothes bank
- 14 Scrap metal
- 15 Cardboard
- 16 Hard Plastic
- 17 Kerbside Plastic
- 18 Rubble
- 19 Re-use

Rev	Details	Dr	Ch	Ap	Date

DEPARTMENT OF PLACE

STUART DAVIES
BEng, CEng, MICE, MBA
HEAD OF HIGHWAYS &
TRANSPORTATION
PENLLERGAER OFFICES
c/o CIVIC CENTRE, SWANSEA, SA1 3SN
TEL: (01792) 636133
FAX: (01792) 635270

CITY AND COUNTY OF SWANSEA
DINAS A SIR ABERTAWE



Project

PENLAN CIVIC AMENITY SITE

Site Layout / Surface water

File No. -----	General Ledger Code: -----				
Drawn	DS	Checked	DH	Approved	CT
Date	Dec 2015	Date	Dec 2015	Date	Dec 2015
Scales	Not to scale				
Drawing No.	Penlan_004				