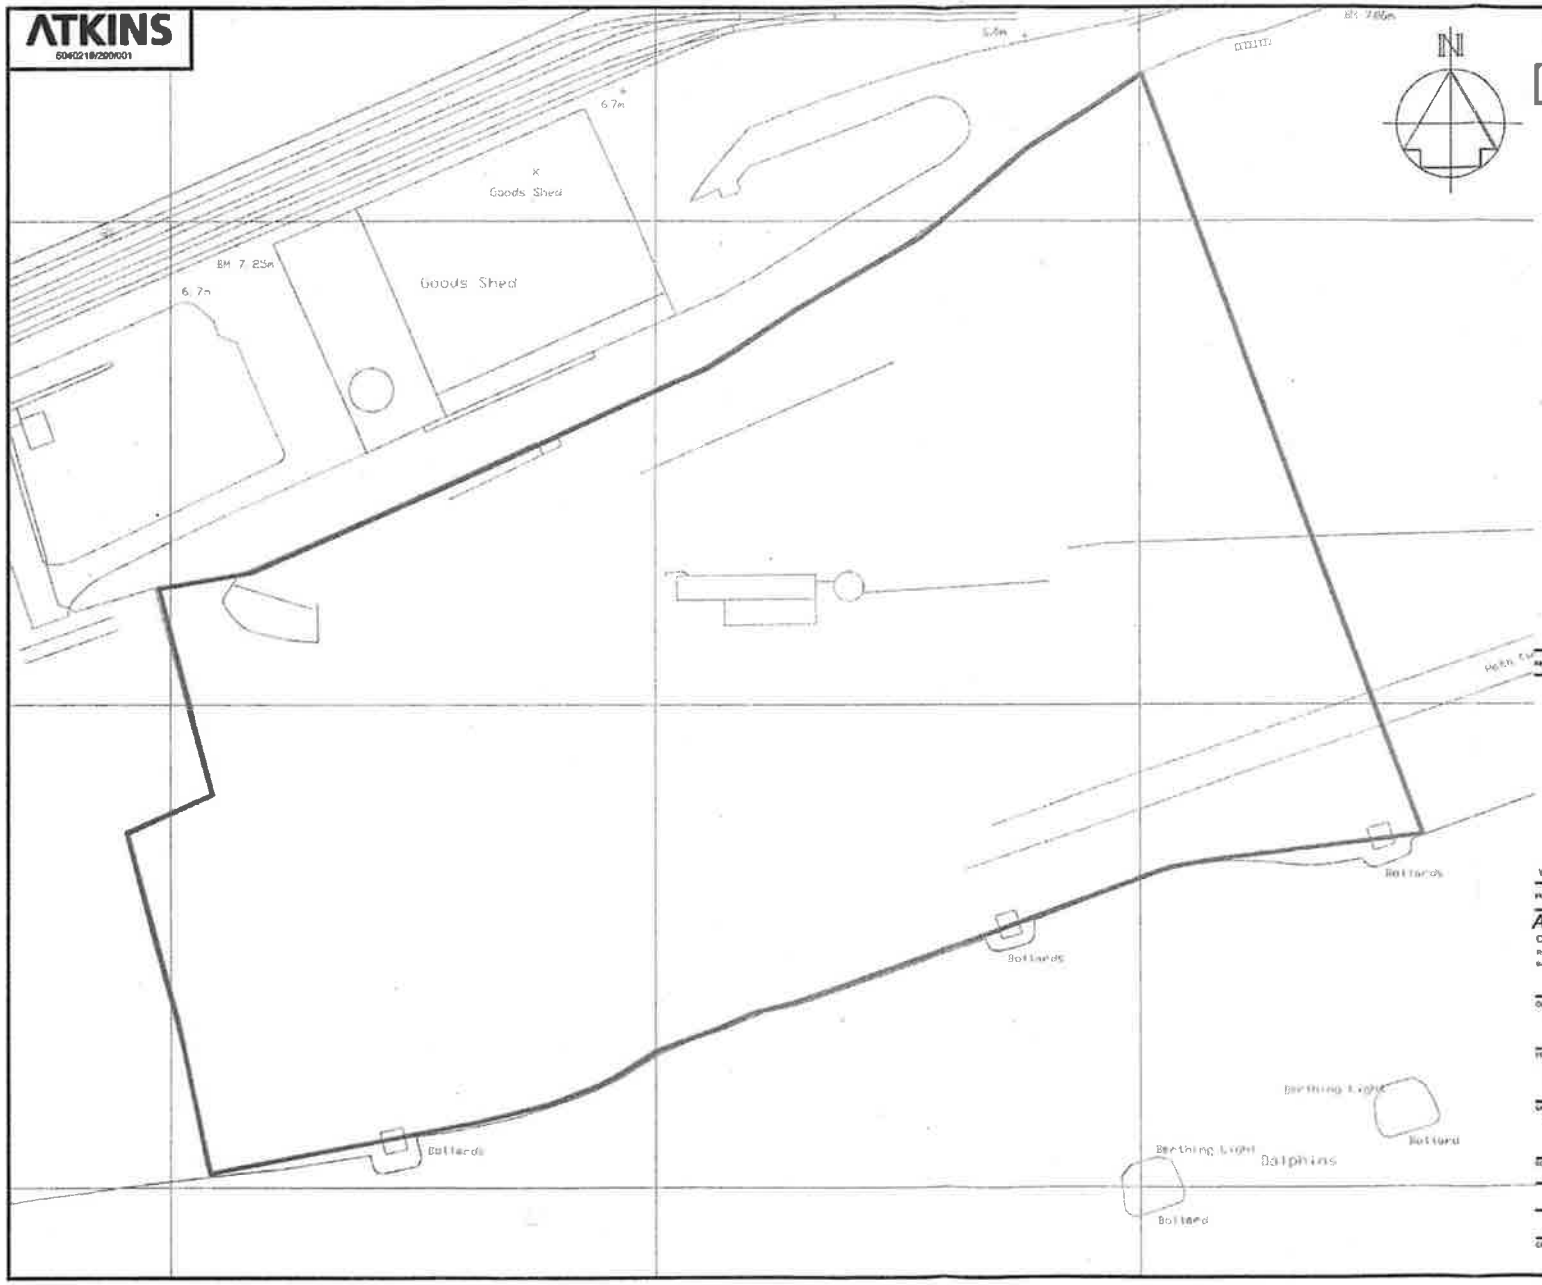

KEY:

WASTE MANAGEMENT LICENCE APPLICATION BOUNDARY

Amendment	Drawn By	Checked By	Date

Purpose of Issue	Rev.	Authorised By	Date
WML APPLICATION	-	JAS	04/08/06

Atkins Ltd
Consulting Engineers
Rye Hill, 18 Holliday Road
Birmingham West Midlands B17 9QF
Tel 0121 443 6000
Fax 0121 443 5262

© THIS DRAWING IS NOT TO BE SCALED

Client: STENOR ENVIRONMENTAL SERVICES LTD

Project: SOLID WASTE RECLAMATION AND RECYCLING CENTRE, GRAIGOLA WHARF

Drawing Title: LICENCE APPLICATION BOUNDARY

Scale	Drawn	Checked	Co-Ordinate Check
1:1000	JH	JAS	
	Date 03/08/06	Date 03/08/06	Date

Size	Plot Date
A3	04/08/06

Drawing No: 5040219/200/001
Rev: -

P:\2BHA\DEZ\DWG\5040\5040219 Stenor Swansea (345)\7. Drawings\5040219-200-001.dwg, 04/08/2006 09:37:01, hazel933