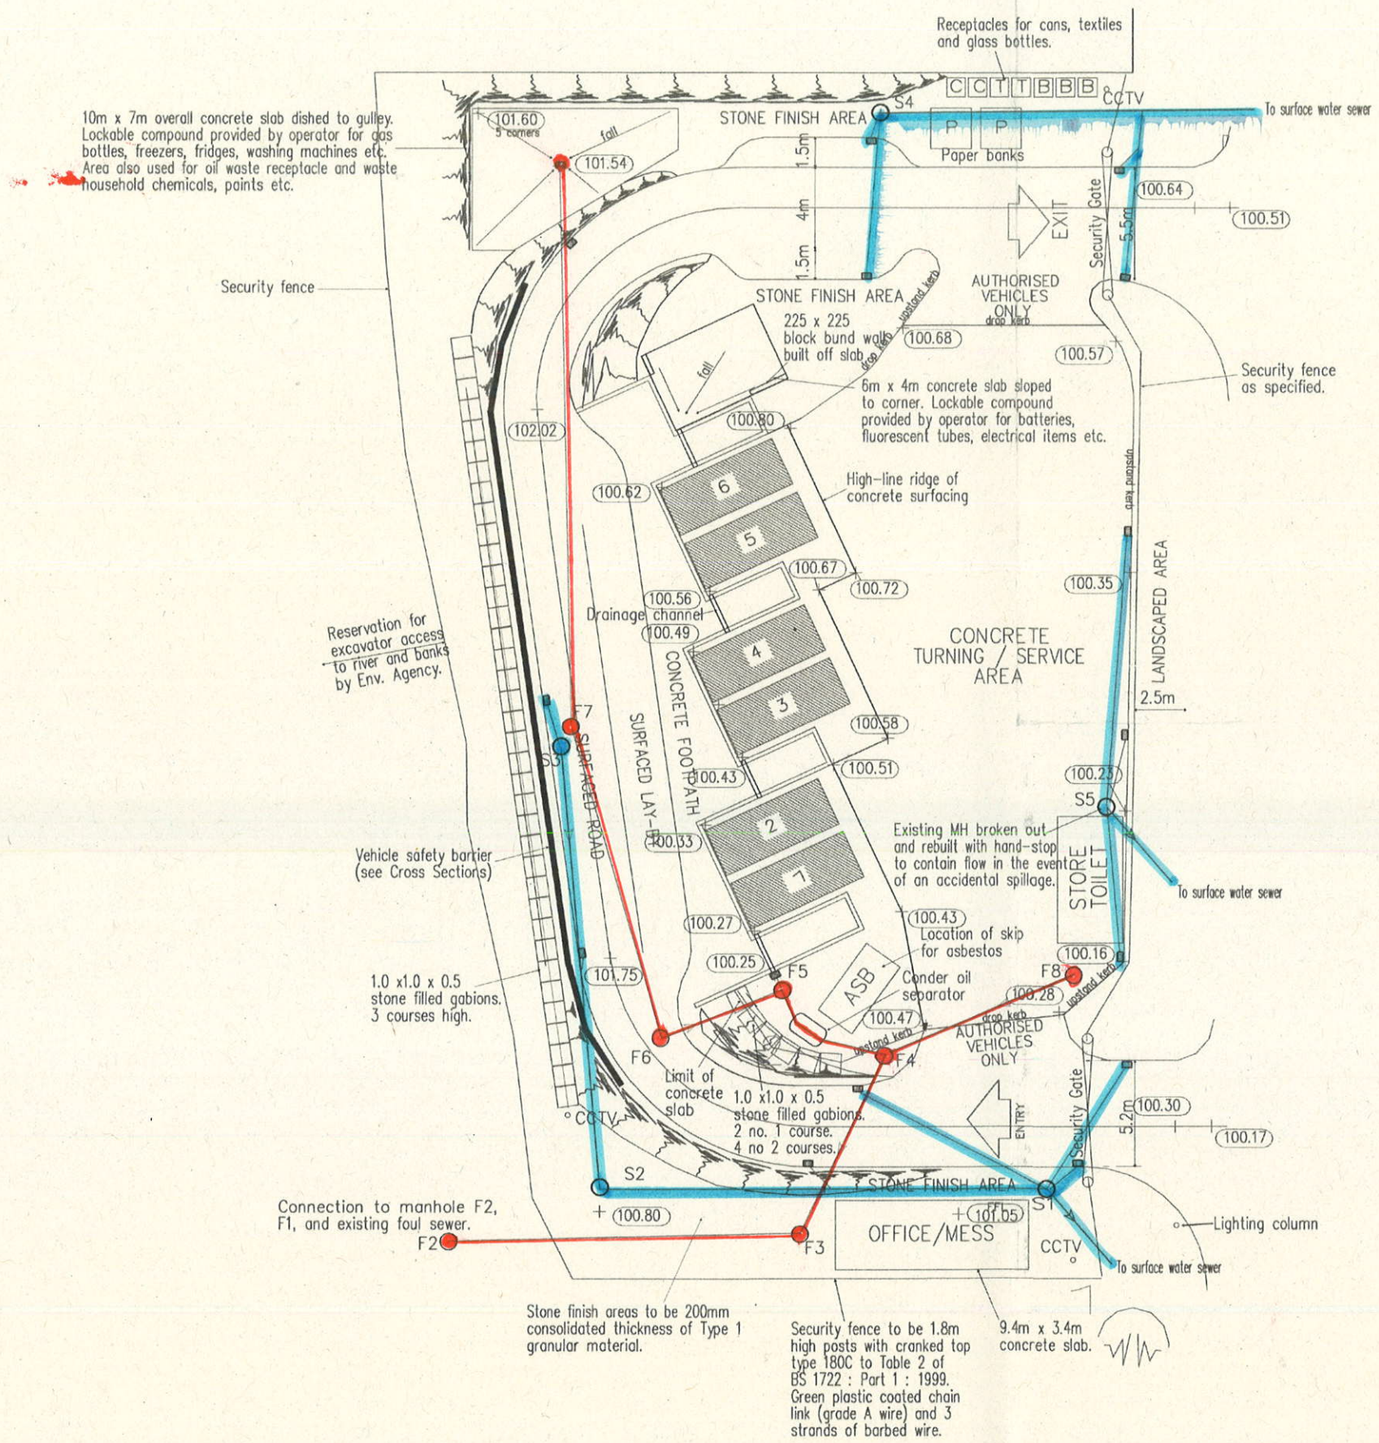

Notes: A2

N

Foul Sewer

SW Sewer

+ 103.67 Level

Precast gulley

Job:
Verdant Group Plc.
Brynmenyn
Civic Amenity Site

Title.

Site Layout Plan

Date:	**March 2004**
Scale:	**1:200**
Drawn by:	**JMB**
Checked by:	**SR**

ExCAL LIMITED
ExCAL House
Capel Hendre Industrial Estate
Ammanford
Carmarthenshire
SA18 3SJ
Tel: 01269 831606 Fax: 01269 841867
Website: www.excaluk.com E-mail: reception@excaluk.com

Drawing No:	ES1445.BIE.02
Revision No:	**Date:**