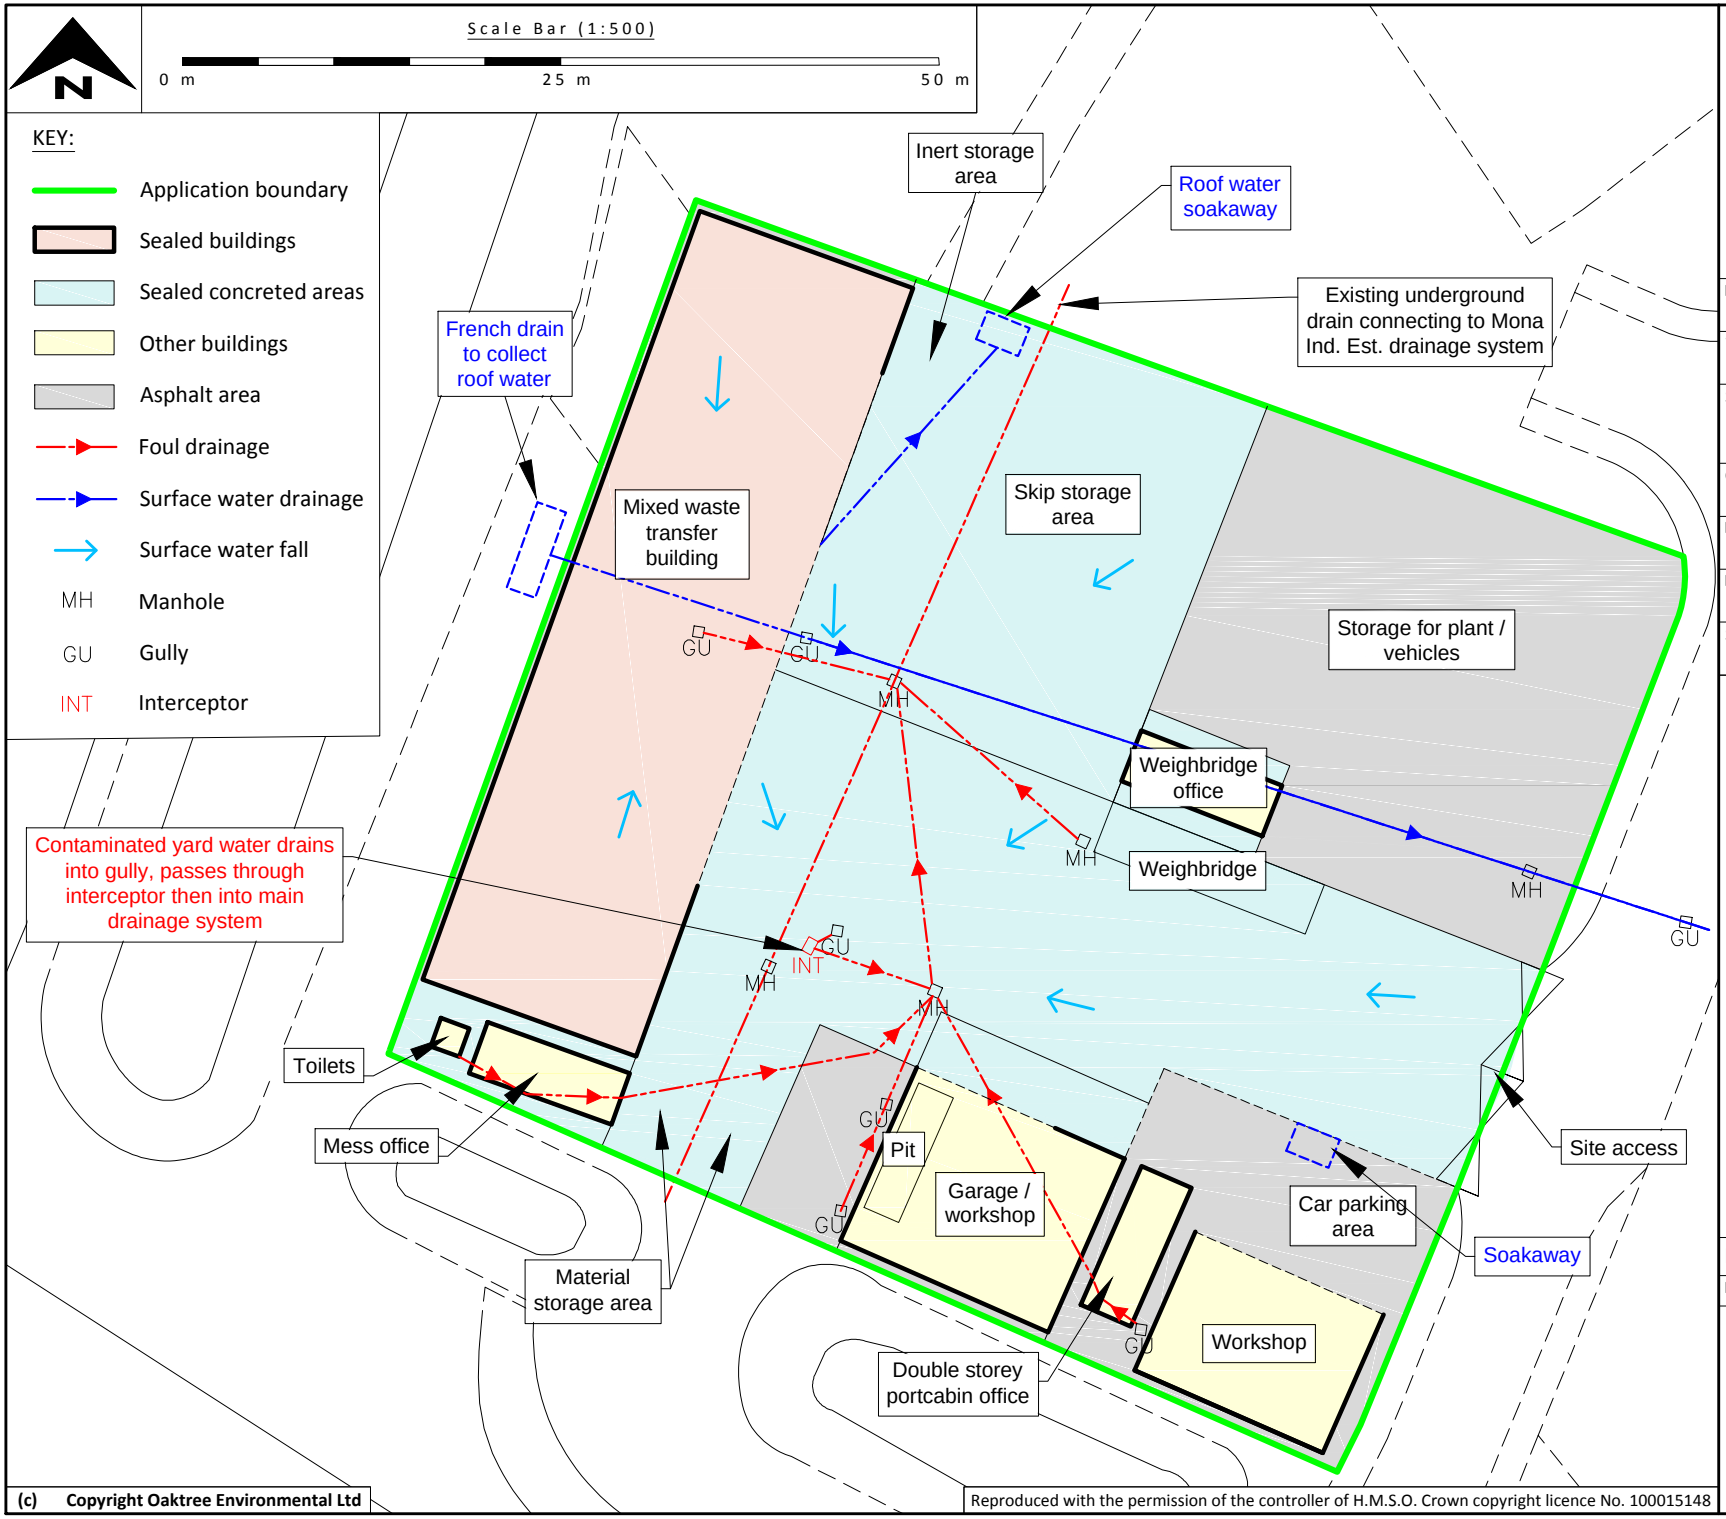

Oaktree Environmental Ltd
Waste, Planning and Environmental Consultants

Unit 5, Oasis Park
19 Road One
Winsford Ind. Est.
Winsford, Cheshire
CW7 3RY

t: 01606 558833
f: 01606 861182

w: www.oaktree-environmental.co.uk
e: sales@oaktree-environmental.co.uk

Drawing No:	3725/819A/03
Rev:	A
Title:	SITE LAYOUT PLAN
Site:	Plot 6, Mona Industrial Estate, Anglesey
Client:	Grays Waste Management Ltd
Date:	15 August 2017
Job:	3725
Drawn:	CP
Checked:	JE
Client:	819A
Scale:	1:500
Printed @:	A4

Notes:

(1) Drawing for indication only.
(2) Do not scale from this drawing.
(3) All measurements must be verified on site.

REVISION HISTORY

Rev:	Date:	Init:	Description:
-	06/07/17	CP	Initial drawing
A	15/08/17	CP	Updated drainage

(c) Copyright Oaktree Environmental Ltd

Reproduced with the permission of the controller of H.M.S.O. Crown copyright licence No. 100015148