


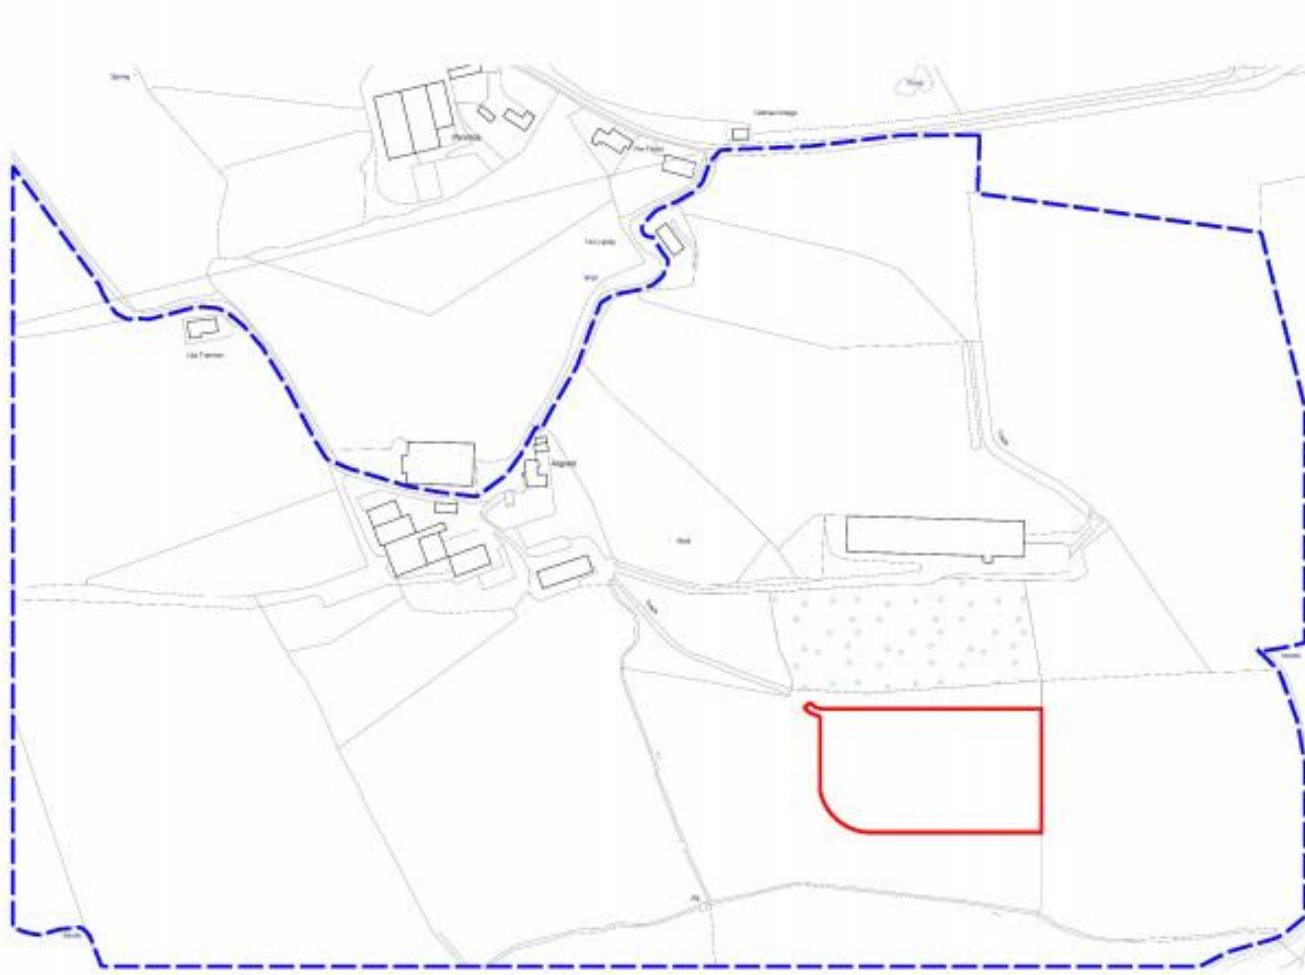

- 1. Do not scale off this drawing
- 2. All dimensions to be confirmed on site
- 3. This drawing is copyright of Sol Environment Ltd
- 4. This drawing is to be read in conjunction with relevant consultant drawings and specifications

Rev:	Date:	Desc:	Client:	Job No:	Drawing No:
0	SEPT 15	Original	DERWENT RENEWABLE POWER LTD	SOL1508DRP01	DRP01
			Project: ARGOED AD PLANT	Date: SEPT 15	Revision: 0
			Drawing Title: SITE LOCATION	Drawn By: SOPHIE PERRIN	Scale: NTS