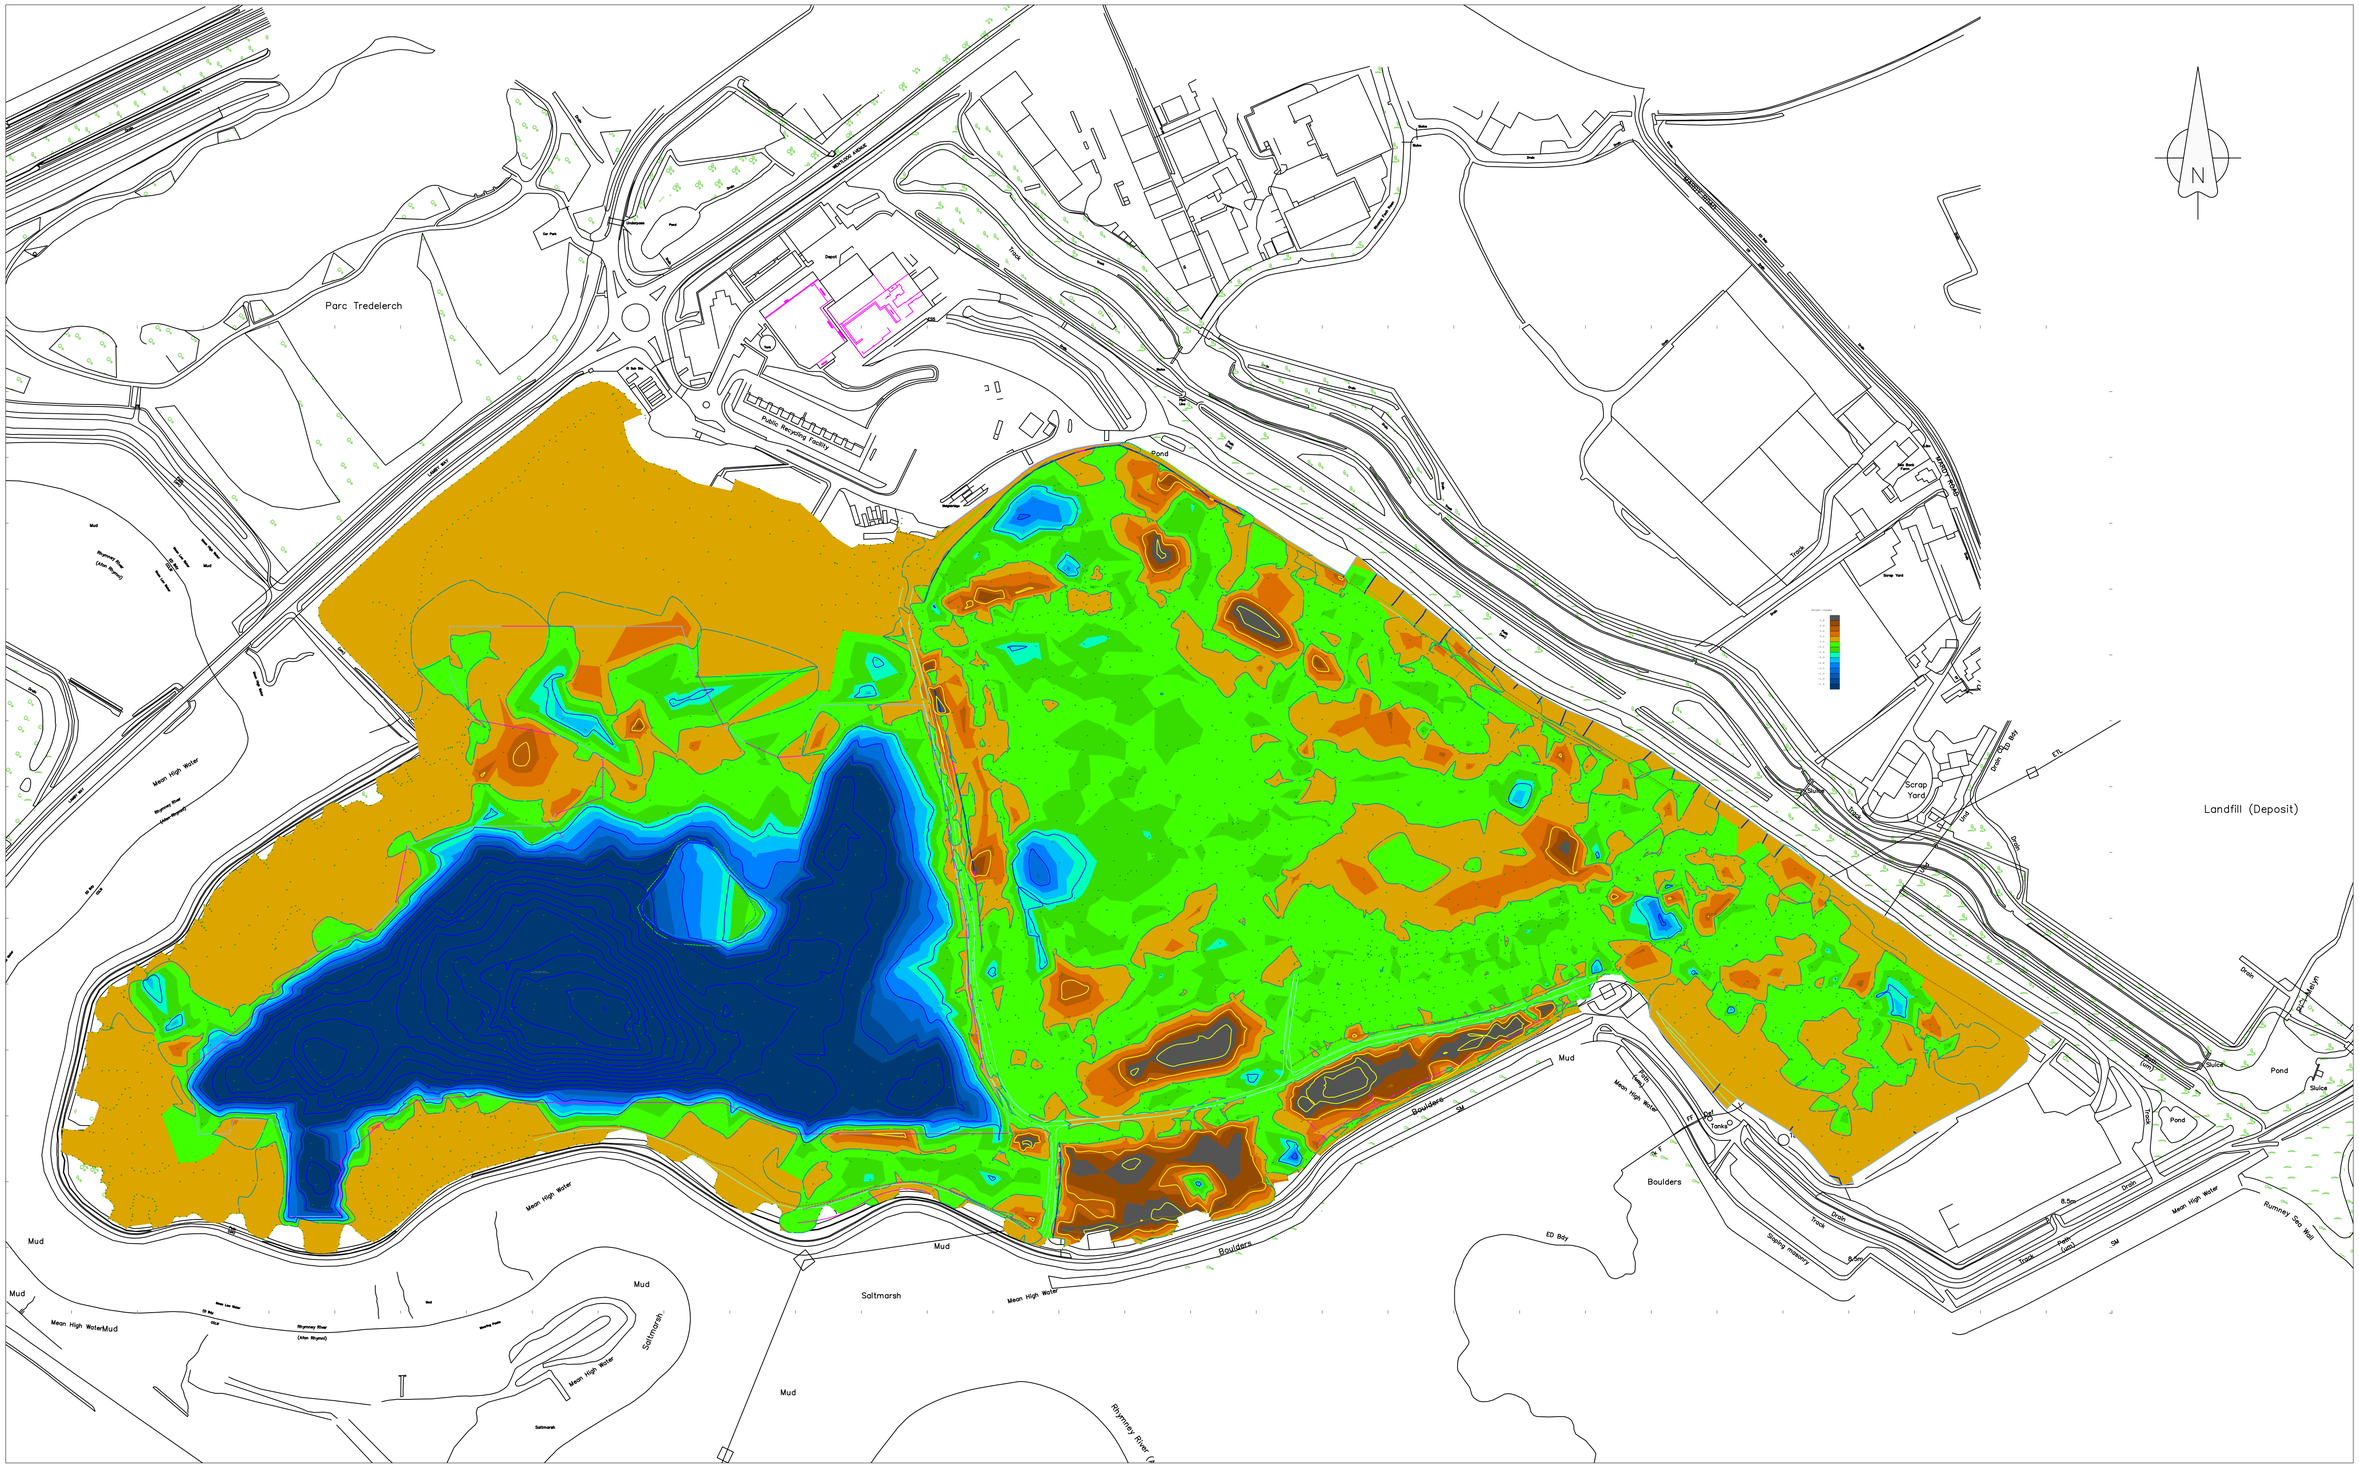

COPYRIGHT OF CARDIFF COUNCIL.
ALL RIGHTS RESERVED.

DRAWING CAN BE SCALED FOR PLANNING APPLICATION PURPOSES ONLY.

© Crown copyright and database rights (2011) Ordnance Survey 100023376.
© Hawlfraint y Goron a hawliau cronfa ddata (2011) Arolwg Ordnans 100023376.

CYNGOR DINAS CAERDYDD THE CITY OF CARDIFF COUNCIL

CARDIFF CAERDYDD

DESIGN CONTRACTS AND DELIVERY

DYLUNIO CONTRACTAU A DARPARU

Andrew Gregory

DIRECTOR FOR PLANNING, TRANSPORT AND ENVIRONMENT

CYNLLUNIO, TRAFNIDIATH A'R AMGYLCHEDD

Rev	By	Date	Description of Amendment	Chk.by	Date

Project: LAMBY WAY CARDIFF

Title: ANNUAL LEVEL SETTLEMENT FROM FEB 2020 TO FEB 2021

Checked | Path

Drawn DLS | Project Number | Drawing Number

Scale NTS

Date FEB 2021

do not scale drawing
not for planning application purposes

County Hall, Atlantic Wharf, Cardiff CF10 4UW
Telephone 029 2287 2456