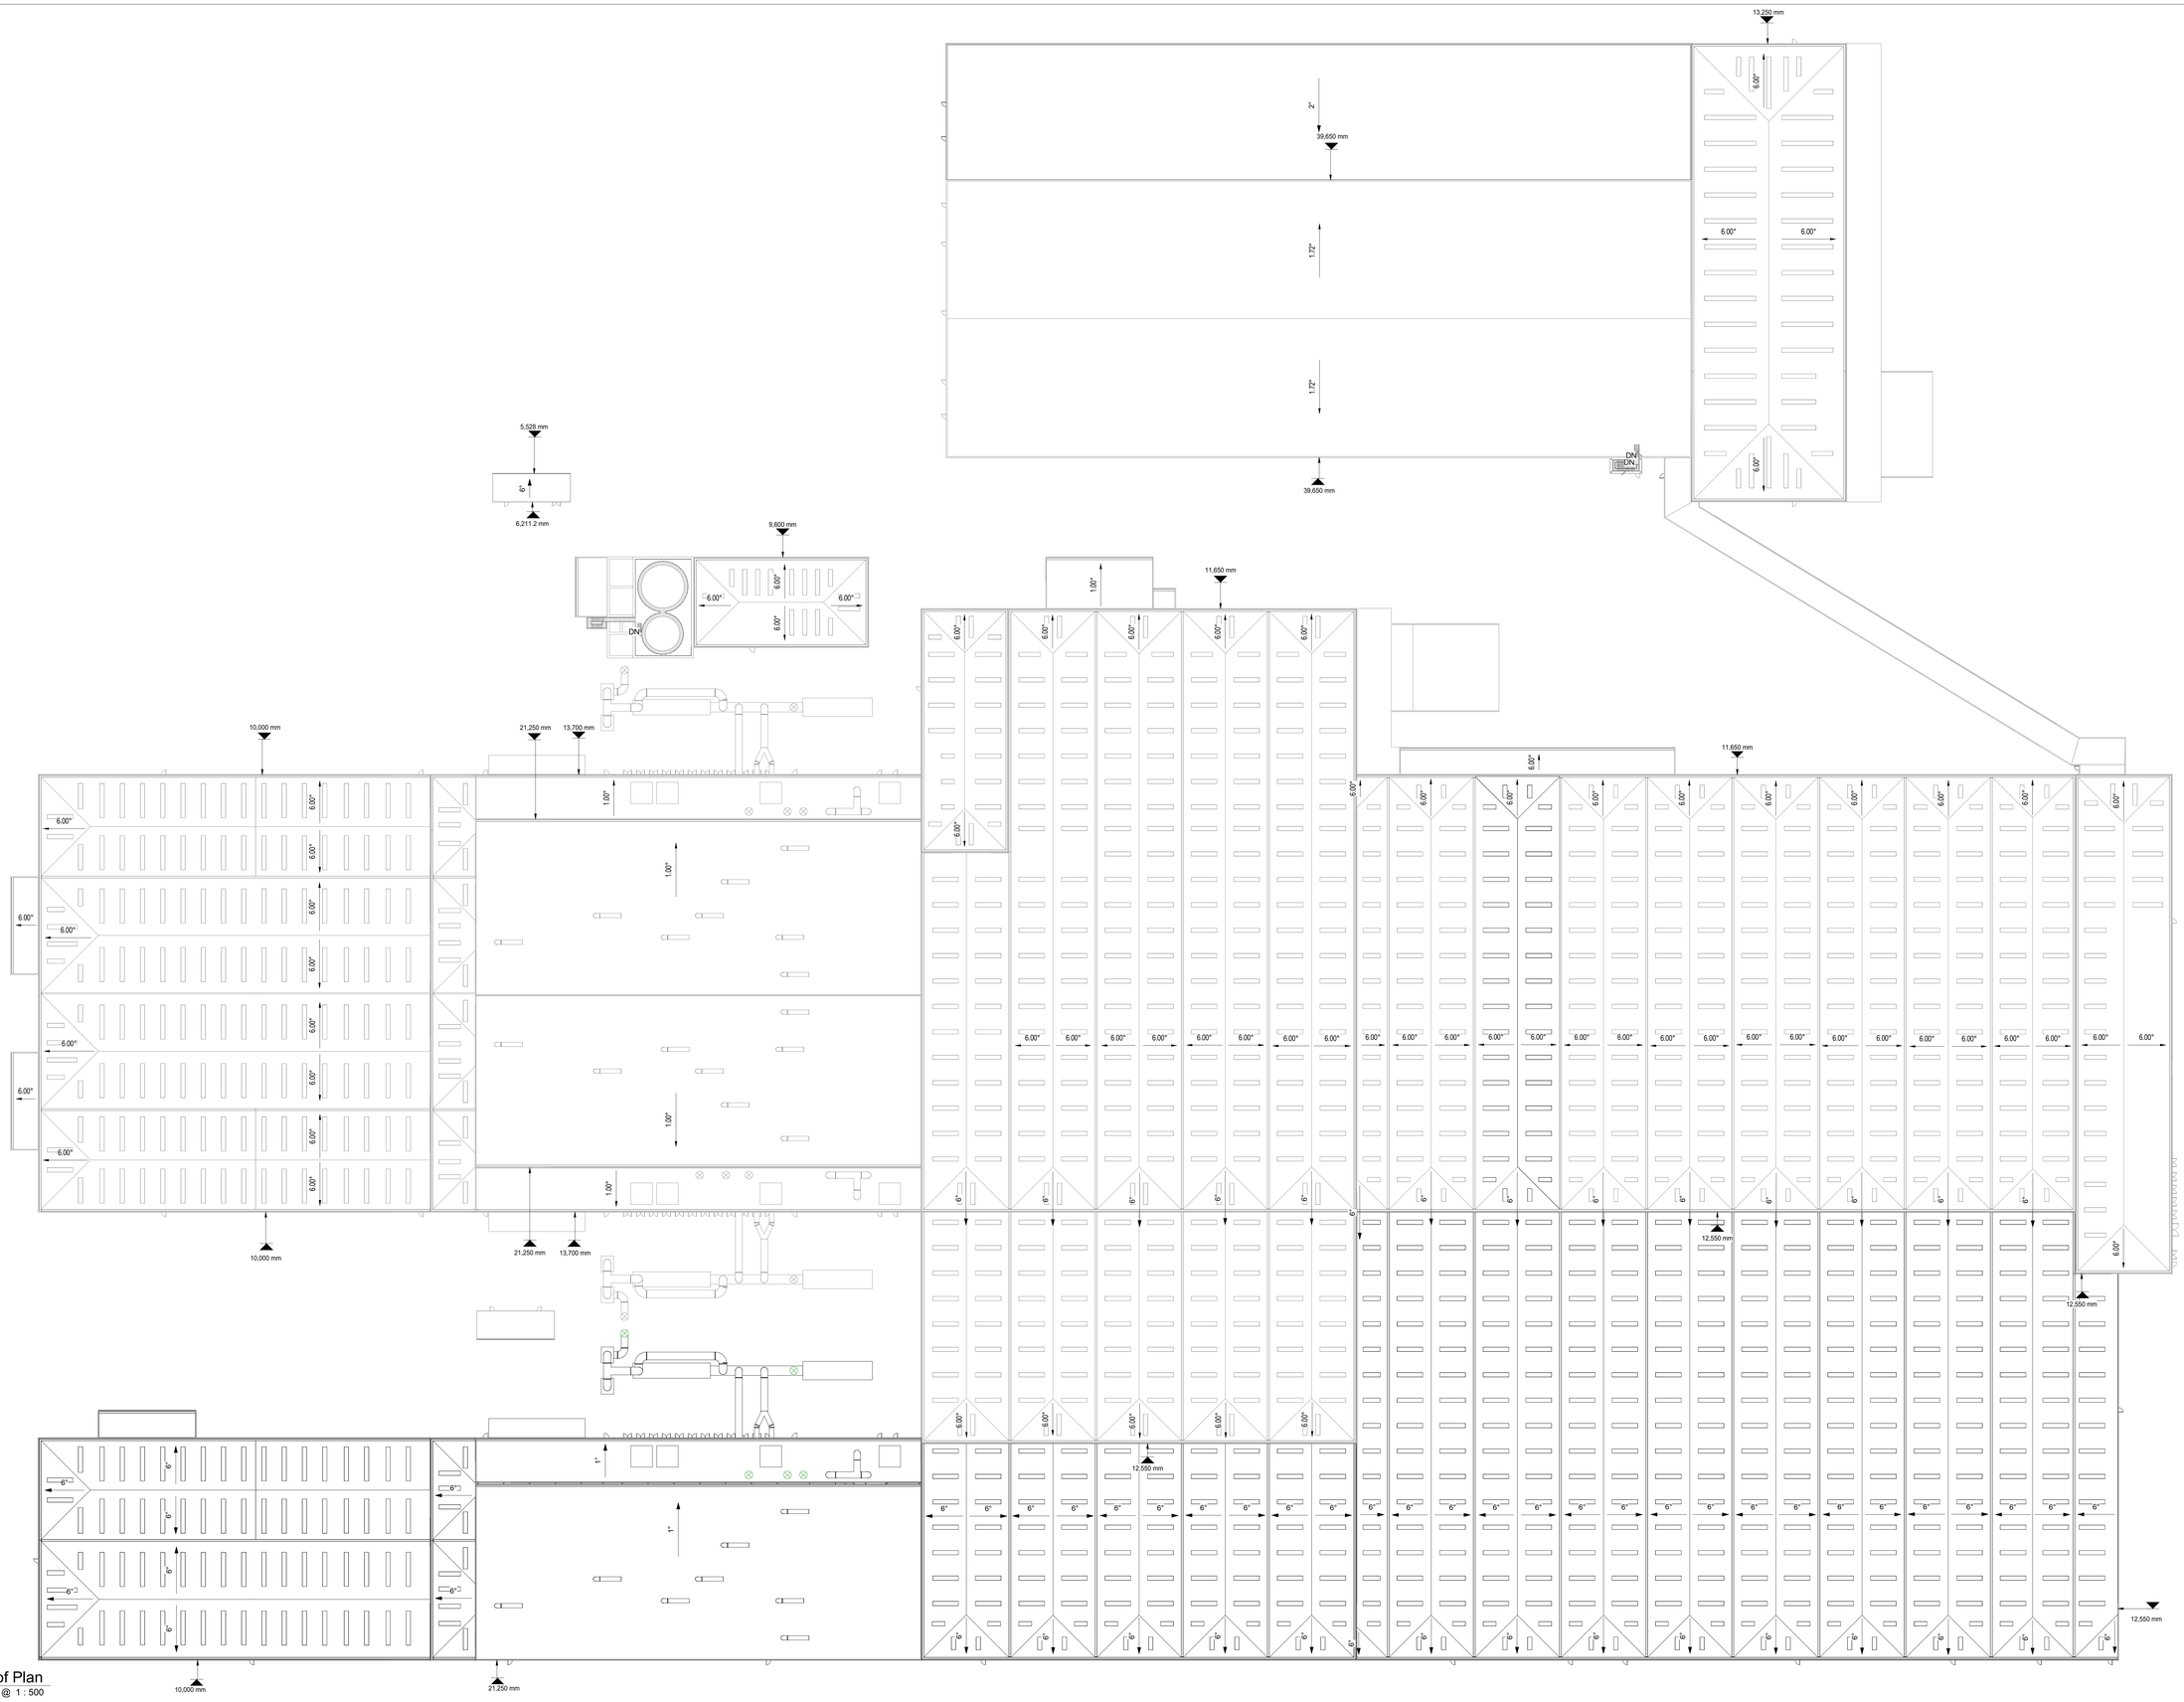

Roof Plan

Scale @ 1 : 500

Scale Bars	TO BE USED ONLY AS GUIDANCE				
1:100	mm	1000	3000		5000
1:200	mm	2000	6000	8000	
1:500	M	5	15		25
1:1250	M	10	30	50	75

NOTES

- All dimensions and levels are to be checked on site.
- Any discrepancies are to be reported to the architect before any work commences
- This drawing shall not be scaled to ascertain any dimensions. Work to figured dimensions only.
- This drawing shall not be reproduced without express written permission from AEW.
- Title overlay drawings and ownership boundaries are produced using all reasonable endeavors. AEW cannot be responsible for the accuracy or scale discrepancy of base plans supplied to them.
- All works are to be undertaken in accordance with Building Regulations and the latest British Standards.
- All proprietary materials and products are to be used strictly in accordance with the manufacturers recommendations.

This drawing contains the following model files: -

12500-AEW-B1-XX-M3-A-0001

CDM 2015

Client notified of duties: **YES**

Principal Designer: **ICT**

Unless noted below, all known hazards have been highlighted on the drawing:

Parapet spot heights are shown as maximum extents

Rev	Date	Description	Drawn by	Checked By
P05	20/09/21	ISSUED FOR APPROVAL	MB	DOH
P04	27/08/21	Updated to Clients Comments	dp	DOH
P03	20/08/21	Updated to Client comments	MB	DOH
P02	17/08/21	Model Updates	MB	DOH
P01	09/08/21	Initial Drawing Issue	TF	DOH

Status: S2 — Purpose of Issue: For Approval

drawing stage: **Stage 3**

client: **ICT**

project: **ICT Paper Mill Deeside**

drawing title: **Process Buildings - Proposed Roof Pitch Design and Parapet Levels**

date: 08/02/21 — drawn: TF

scale @ A0: 1 : 500 — checked: DOH

Rev: **P05**

Dwg No: **12500-AEW-B1-XX-DR-A-0526**

aew architects
0161 214 4370
www.aewarchitects.com