Zone 1

Zone 2

Zone 3

Zone 4

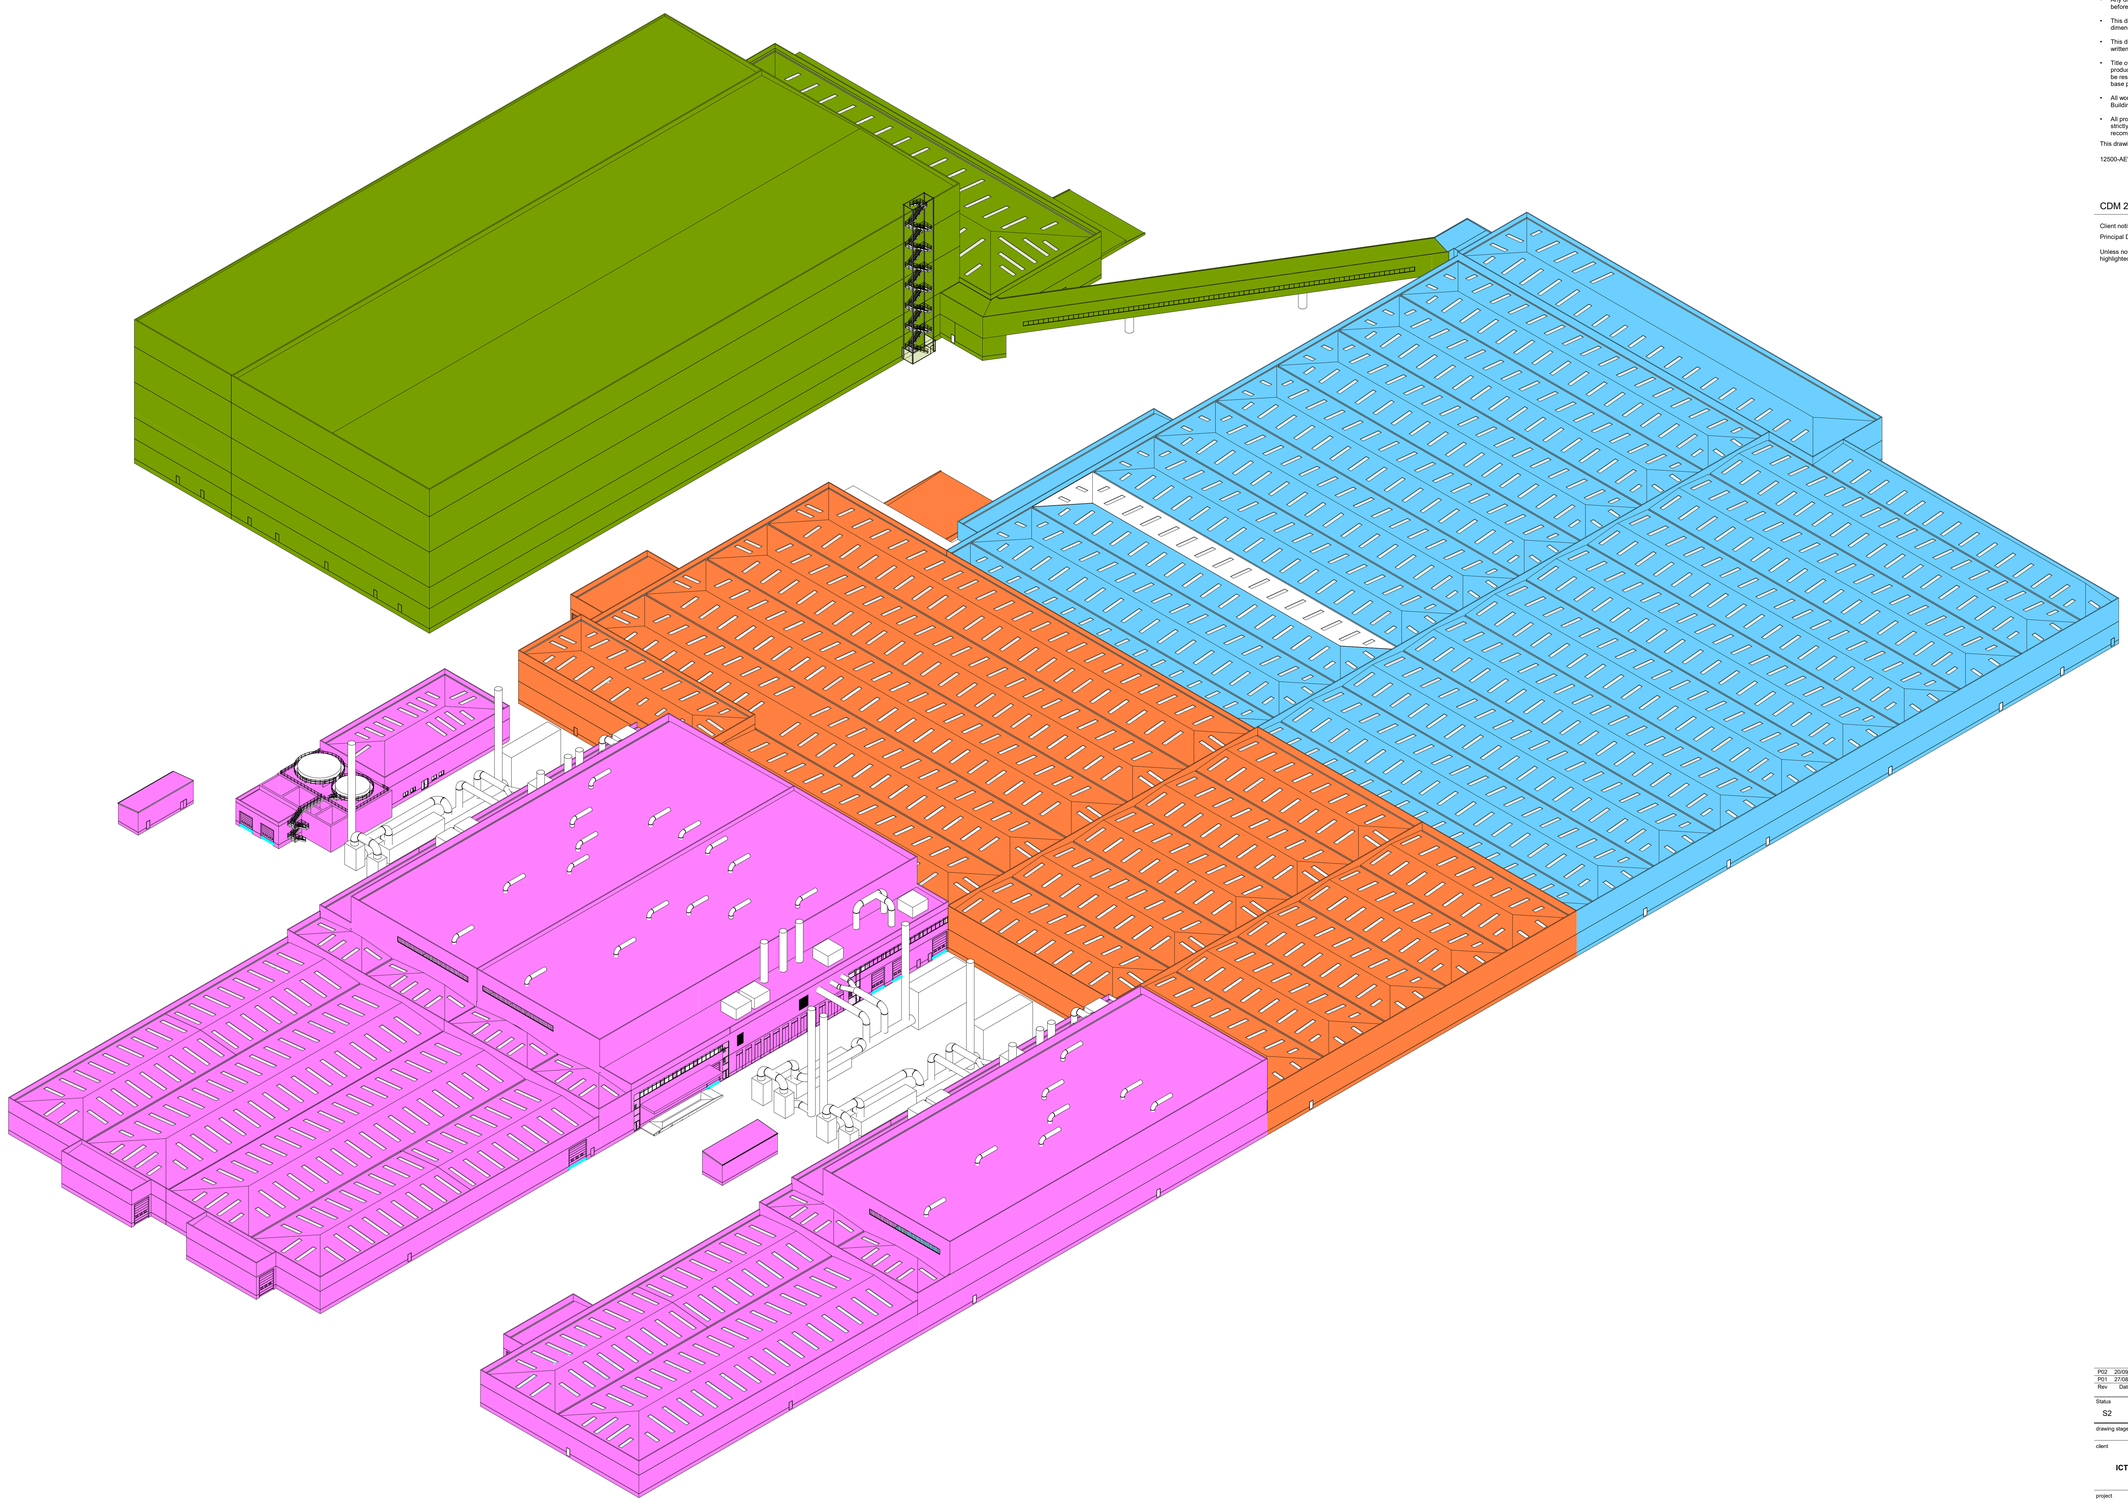

Department Isometric

Scale @

| Scale Bars | | TO BE USED ONLY AS GUIDANCE | | | |
|---|---|---|---|---|---|
| 1:100 | mm | 1000 | 3000 | | 5000 |
| 1:200 | mm | 2000 | 6000 | 8000 | |
| 1:500 | M | 5 | 15 | | 25 |
| 1:1250 | M | 10 | 30 | 50 | 75 |

## NOTES

- All dimensions and levels are to be checked on site.
- Any discrepancies are to be reported to the architect before any work commences
- This drawing shall not be scaled to ascertain any dimensions. Work to figured dimensions only.
- This drawing shall not be reproduced without express written permission from AEW.
- Title overlay drawings and ownership boundaries are produced using all reasonable endeavors. AEW cannot be responsible for the accuracy or scale discrepancy of base plans supplied to them.
- All works are to be undertaken in accordance with Building Regulations and the latest British Standards.
- All proprietary materials and products are to be used strictly in accordance with the manufacturers recommendations.

This drawing contains the following model files: -

12500-AEW-B1-XX-M3-A-0001

## CDM 2015

Client notified of duties: **YES**

Principal Designer: **ICT**

Unless noted below, all known hazards have been highlighted on the drawing:

| Rev | Date | Description | Drawn by | Checked By |
|---|---|---|---|---|
| P02 | 20/09/21 | ISSUED FOR APPROVAL | MB | DOH |
| P01 | 27/08/21 | Initial issue | dp | DOH |

| Status | Purpose of Issue |
|---|---|
| S2 | For Approval |

drawing stage **Stage 3**

client

**ICT**

project

**ICT Paper Mill**
**Deeside**

drawing title

**Process Buildings - Zonal Isometric**

| | | | |
|---|---|---|---|
| date | 08/02/21 | drawn | dp |
| scale @ A0 | 1 : 500 | checked | DOH |

Rev **P02**

Dwg No **12500-AEW-B1-XX-DR-A-0600**

aew architects
0161 214 4370
www.aewarchitects.com