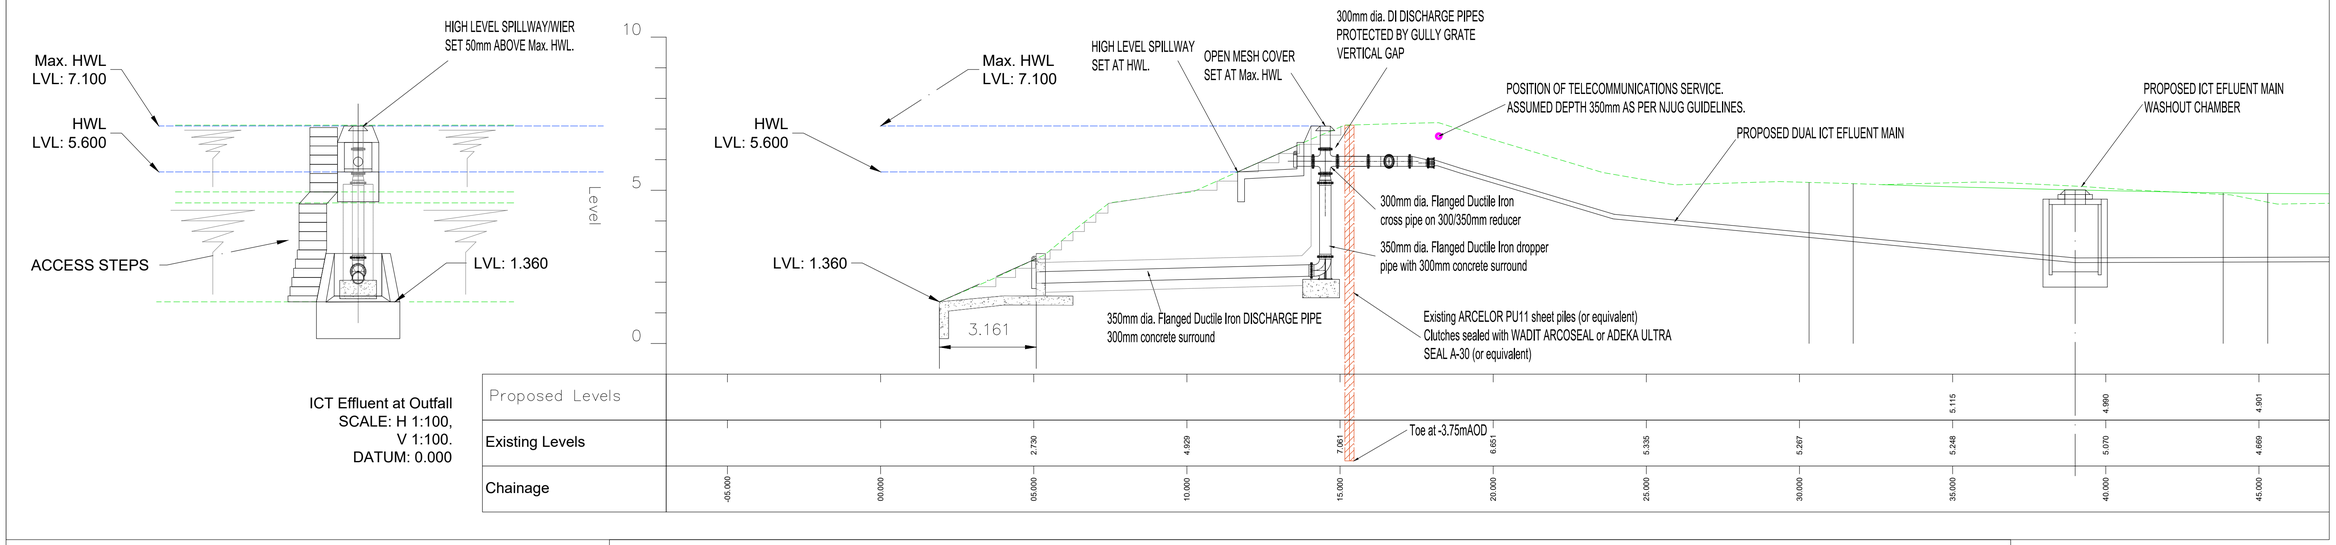

ICT Effluent at Outfall
SCALE: H 1:100,
V 1:100.
DATUM: 0.000

SITE OUTFALL ARRANGEMENT
SCALE 1:100

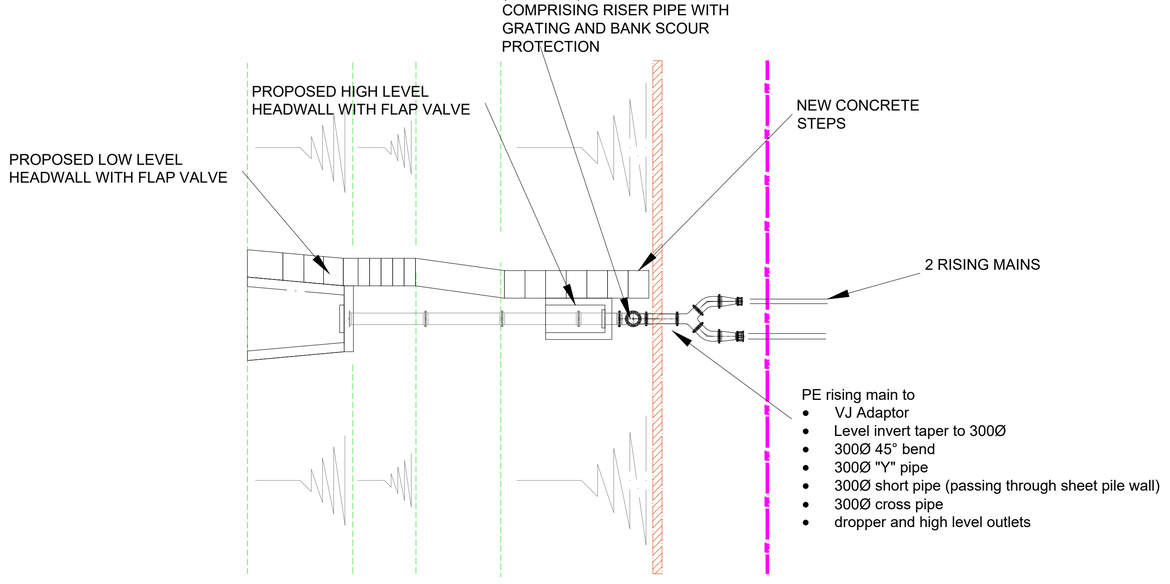

Rev.	Description	Rev. by	Date

Shepherd Gilmour
Consulting Engineers
Colchester House, 40 Peter Street
Manchester, M2 5GP
t: 0161 837 1500 w: www.shepherd-gilmour.co.uk

Client
INDUSTRIE CARTARIE TRONCHETTI

Architect
AEW ARCHITECTS

Project
ICT PAPER MILL FACILITY

Title
EFFLUENT DISCHARGE

Date	19.07.2021	Drawn By	SWM
Size	A1	Checked By	EAJ
Scale	AS STATED	Approved By	EAJ

Dwg. No. **C1405-207** Rev **P1**

Plotted: 19/7/2021 1:45 PM K:\projects\JOB No's C1400-1499\C1405 ICT Northern Gateway\000 CAD\C1405-207 P1 Effluent Discharge.dwg