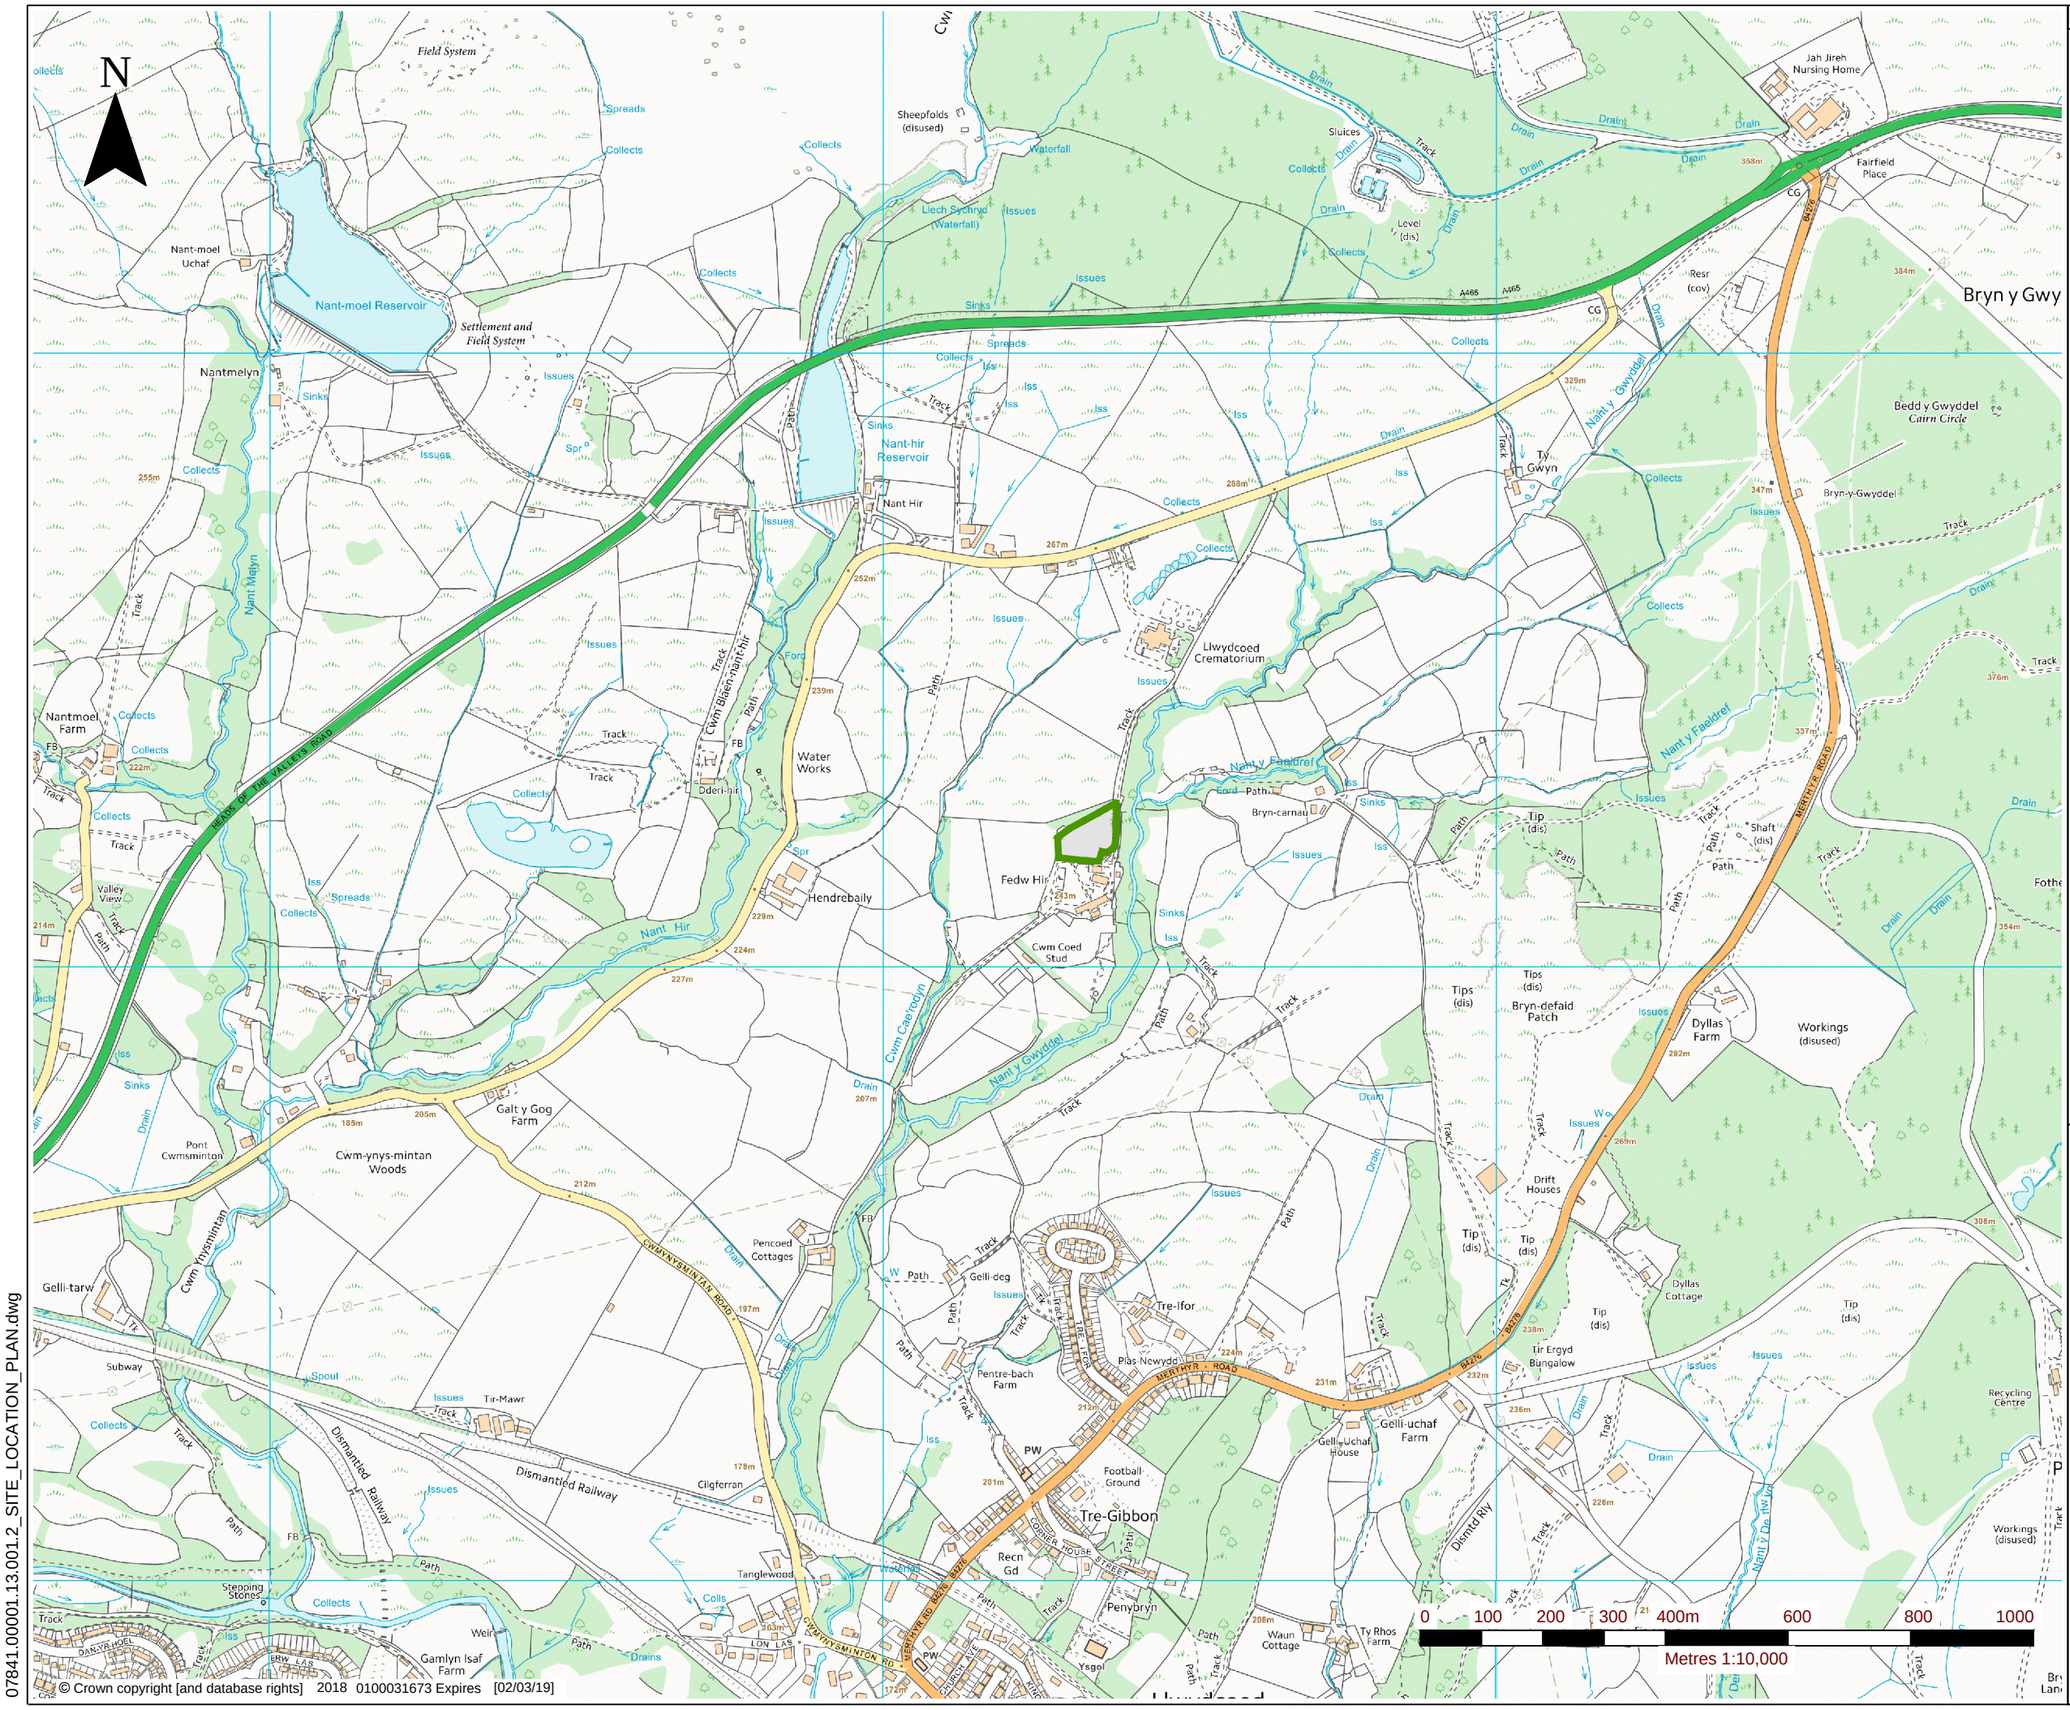

© Crown copyright [and database rights] 2018 0100031673 Expires [02/03/19]

07841.00001.13.001.2_SITE_LOCATION_PLAN.dwg

LEGEND

TIP TOP TOILETS

SLR global environmental solutions
TREENWOOD HOUSE
ROWDEN LANE
BRADFORD-ON-AVON
WILTS. BA15 2AU
T: 01225 309400
F: 01225 309401
www.slrconsulting.com

TIP TOP TOILETS

ENVIRONMENTAL PERMIT APPLICATION

SITE LOCATION PLAN

DRAWING 001

Scale	Date
1:10,000 @ A3	MAY 2018

© This drawing and its content are the copyright of SLR Consulting Ltd and may not be reproduced or amended except by prior written permission. SLR Consulting Ltd accepts no liability for any amendments made by other persons.