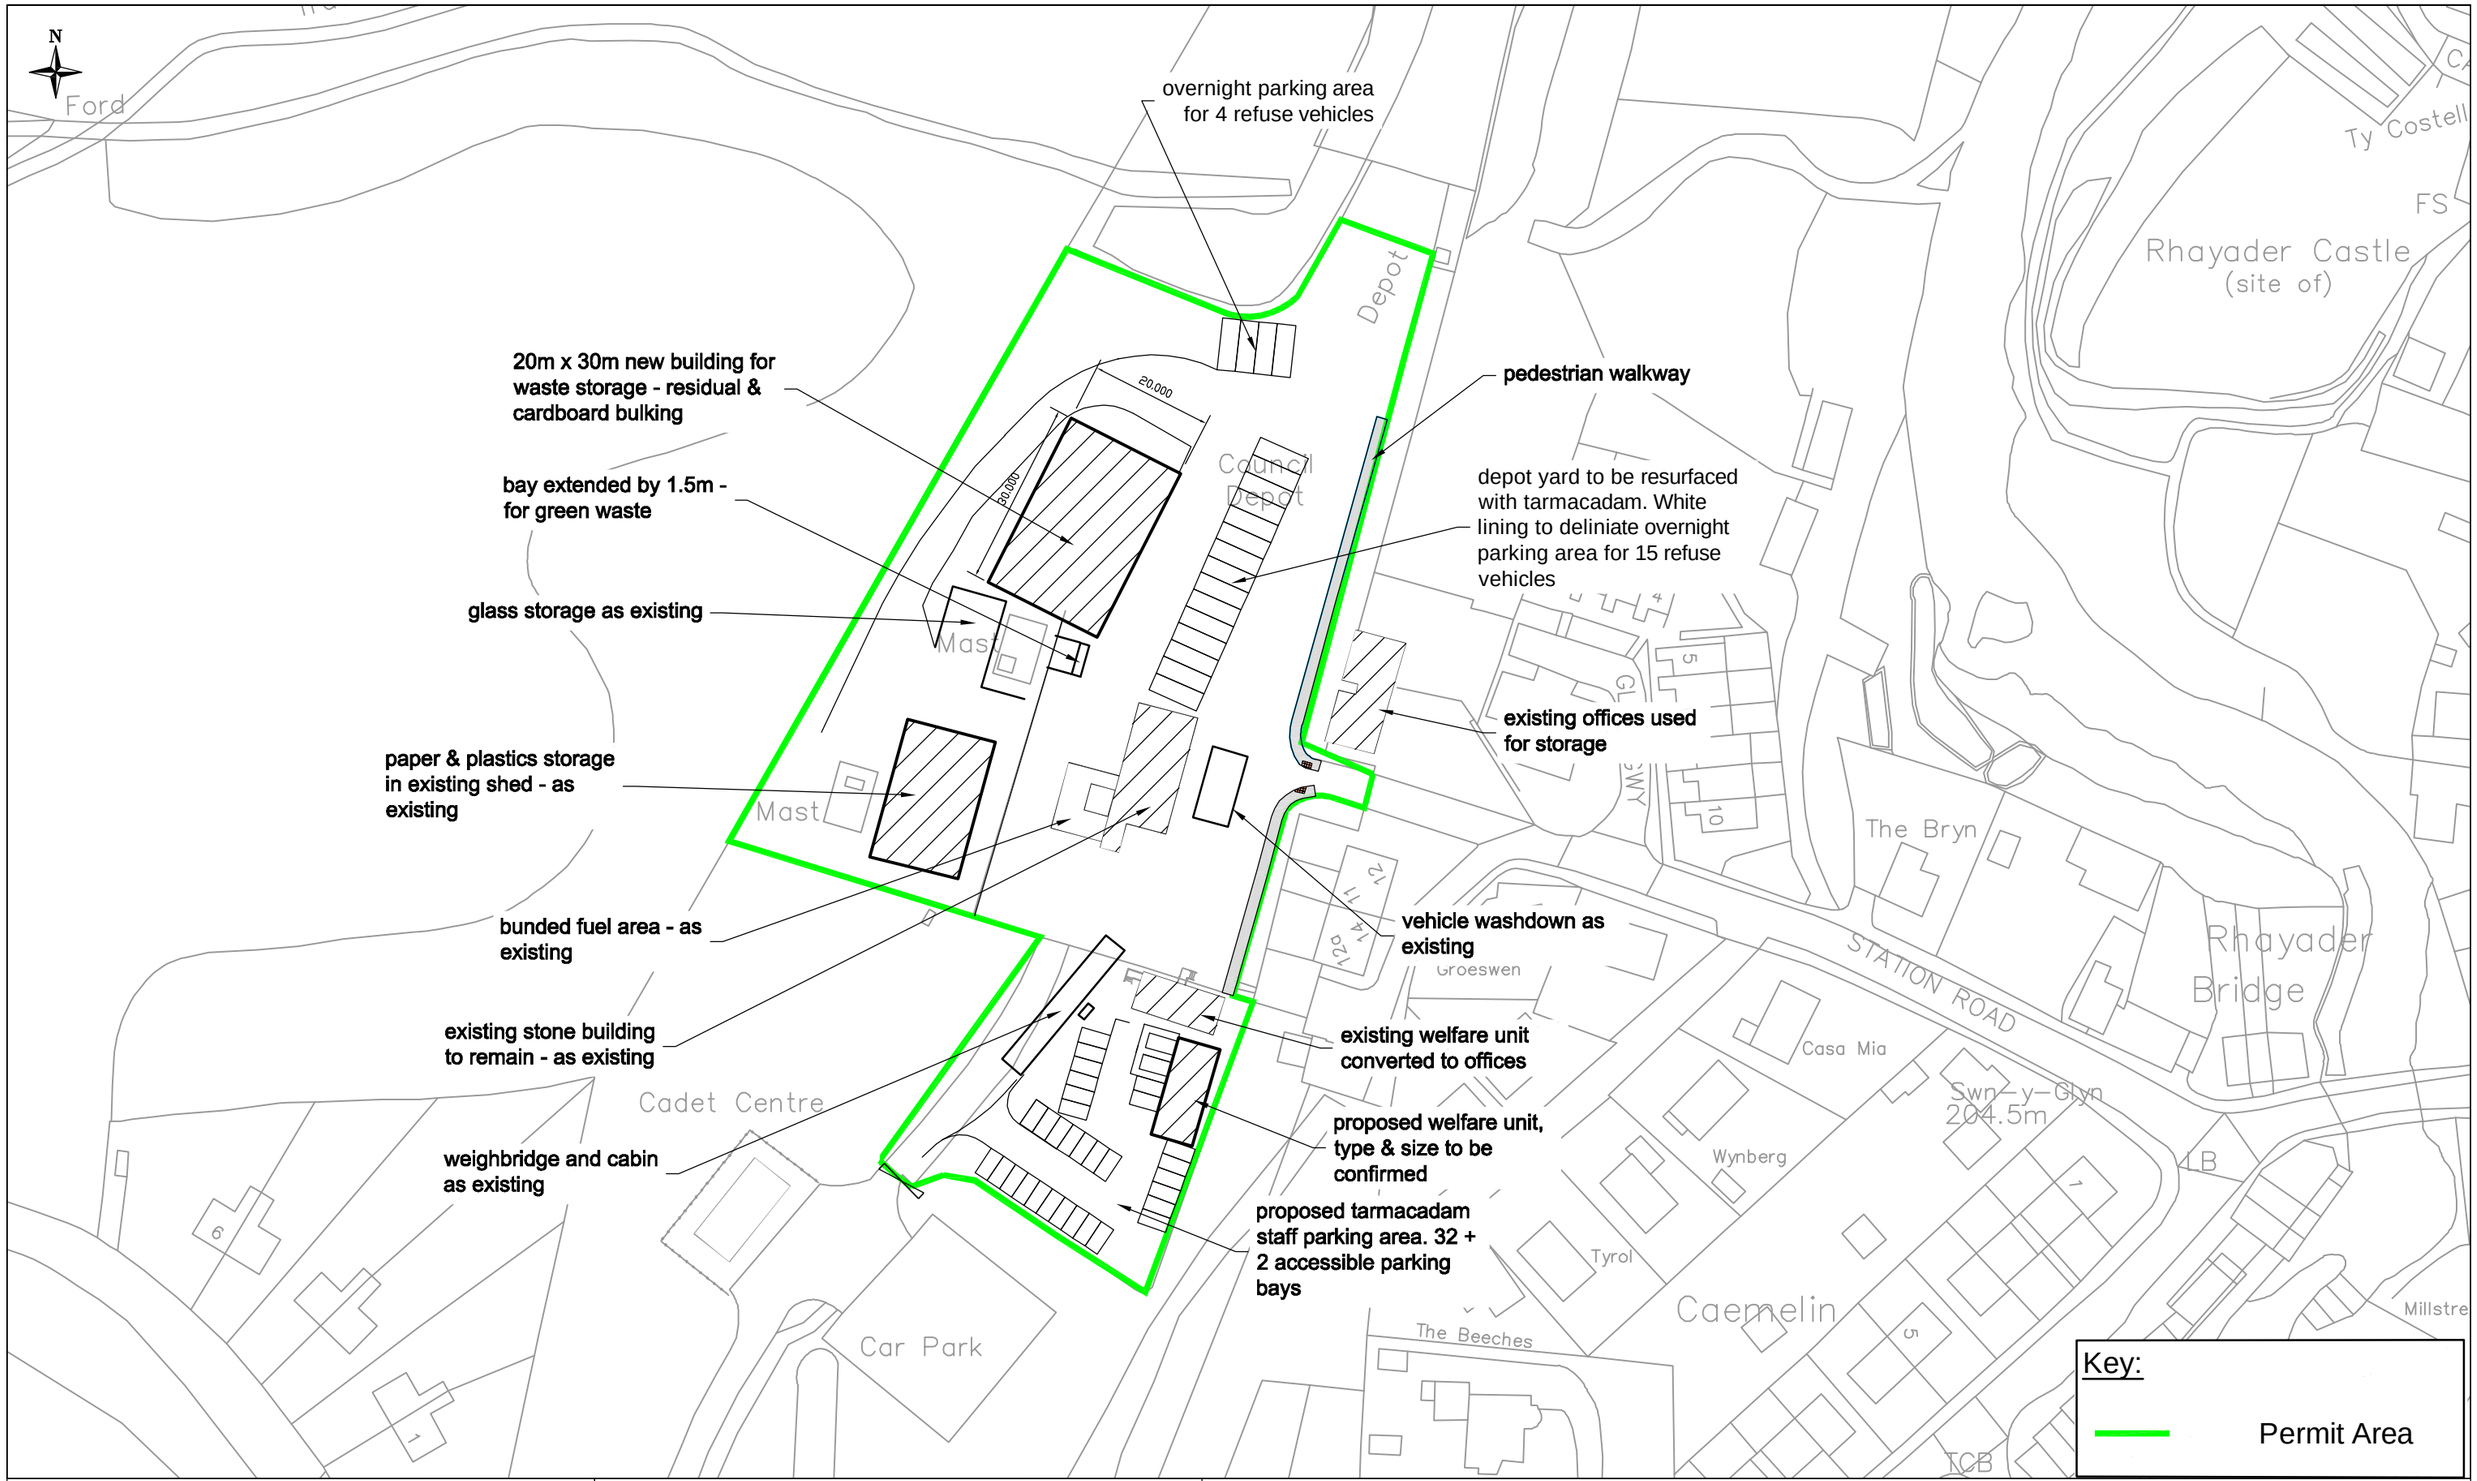

CWIC Engineering Design Services
EDS Regional Manager : John Edwards
Tel 01545 572572 Fax 01545 572589
hpw@ceredigion.gov.uk

North Area Office	East Area Office	South Area Office	West Area Office
Kirkhamsfield Depot	County Hall	Neaudd Brycheiniog	County Hall
Pool Road	Spa Road East	Cambrian Way	Market Street
Newtown	Llandrindod Wells	Brecon	Aberaeron
Powys	Powys	Powys	Ceredigion
SY16 3AF	LD1 5LG	LD3 7HR	SA46 0AT

© Hawlfraint y Goron a hawliau cronfa ddata 2015 Arolwg Ordnans 100024419 (Cyngor Sir Ceredigion) & 100025371 (Cyngor Sir Powys)
© Crown copyright and database rights 2015 Ordnance Survey 100024419 (Ceredigion County Council) & 100025371 (Powys County Council)
CWIC is the Central Wales Infrastucture Collaboration project between Powys County Council and Ceredigion County Council and all copyrights are vested in each respective Authority

Date	Description	By	Chkd

Project
Rhayader Depot Waste Transfer Station

Drawing Title
EA Permit Area

Drawn by : SIV
Checked by :
Date : June 2015
Scale at A3: 1:1000

Project Number	Drawing Number	Revision
2339	2339/P/001	

This drawing should not be scaled. All dimensions are in millimetres unless otherwise stated
Drawing Filename : - P001 permit area.dwg

You created this PDF from an application that is not licensed to print to novaPDF printer (http://www.novapdf.com)