LEGEND

- PERMIT BOUNDARY
- CONCRETE
- ASPHALT
- Sump — SEALED SUMP
- FLOW DIRECTION

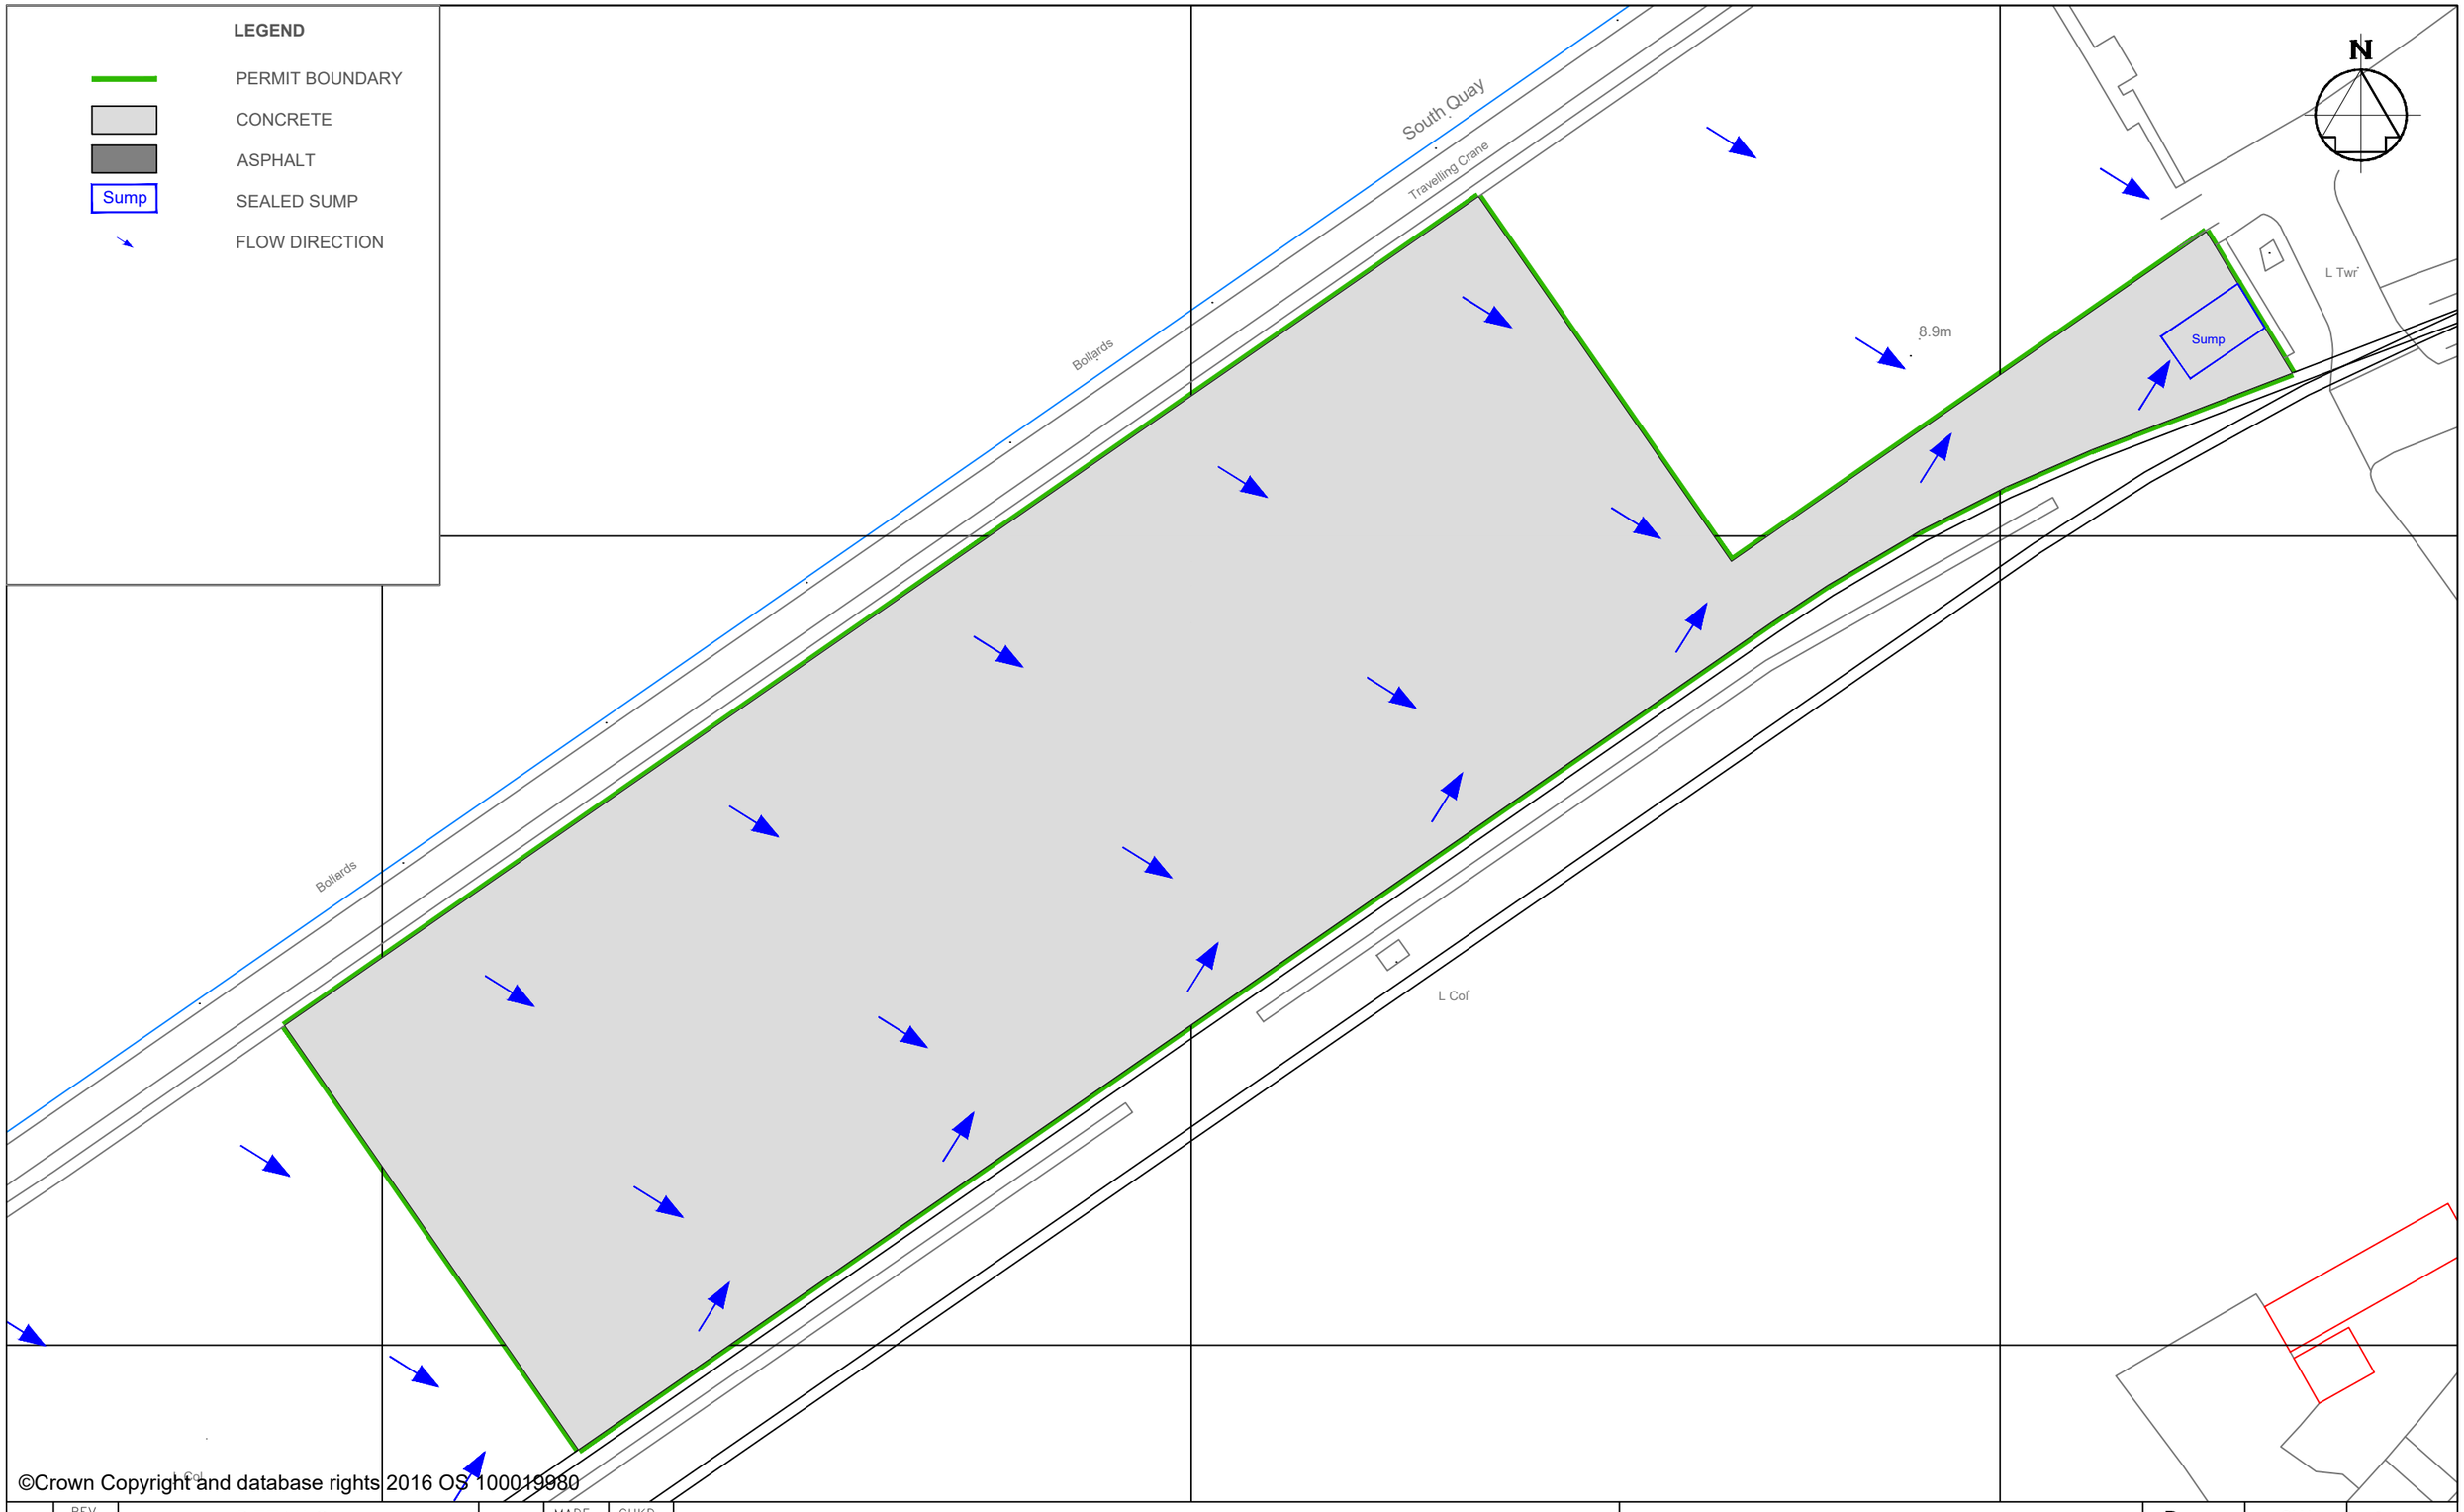

©Crown Copyright and database rights 2016 OS 100019980

AMENDMENTS

REV REF	DETAILS	DATE	MADE BY	CHKD BY
A	ADD ADDITIONAL DRAINAGE DETAILS	28/04/15	SCW	GH

SOUTH WALES WOOD RECYCLING LTD, COAL YARD, ALEXANDRA DOCKS, NEWPORT, NP20 2NP

DRAINAGE PLAN

Drawn	SW	Scale	1:250
Ch'kd	GH		
Appr'd	GH	@A3	
Date	03/08/17		

Job No.	SWL	Drg No.	10971 - 000 - D