LEGEND

- PERMIT/EXEMPTION BOUNDARY
- SCREENING BOUNDARIES
- 250m — DISTANCE FROM PERMIT BOUNDARY
- R3 — RESIDENTIAL RECEPTOR
- CLUSTER OF MULTIPLE RESIDENTIAL RECEPTORS
- C3 — COMMERCIAL/INDUSTRIAL RECEPTOR
- CLUSTER OF MULTIPLE COMMERCIAL/INDUSTRIAL RECEPTORS
- O3 — OTHER HUMAN RECEPTOR
- CLUSTER OF OTHER RECEPTORS
- E3 — ECOLOGICAL RECEPTOR
- W1 — WATERCOURSE
- S3 — SOURCES
- SSSI
- SAC
- RAMSAR
- SPA
- NNR
- LNR

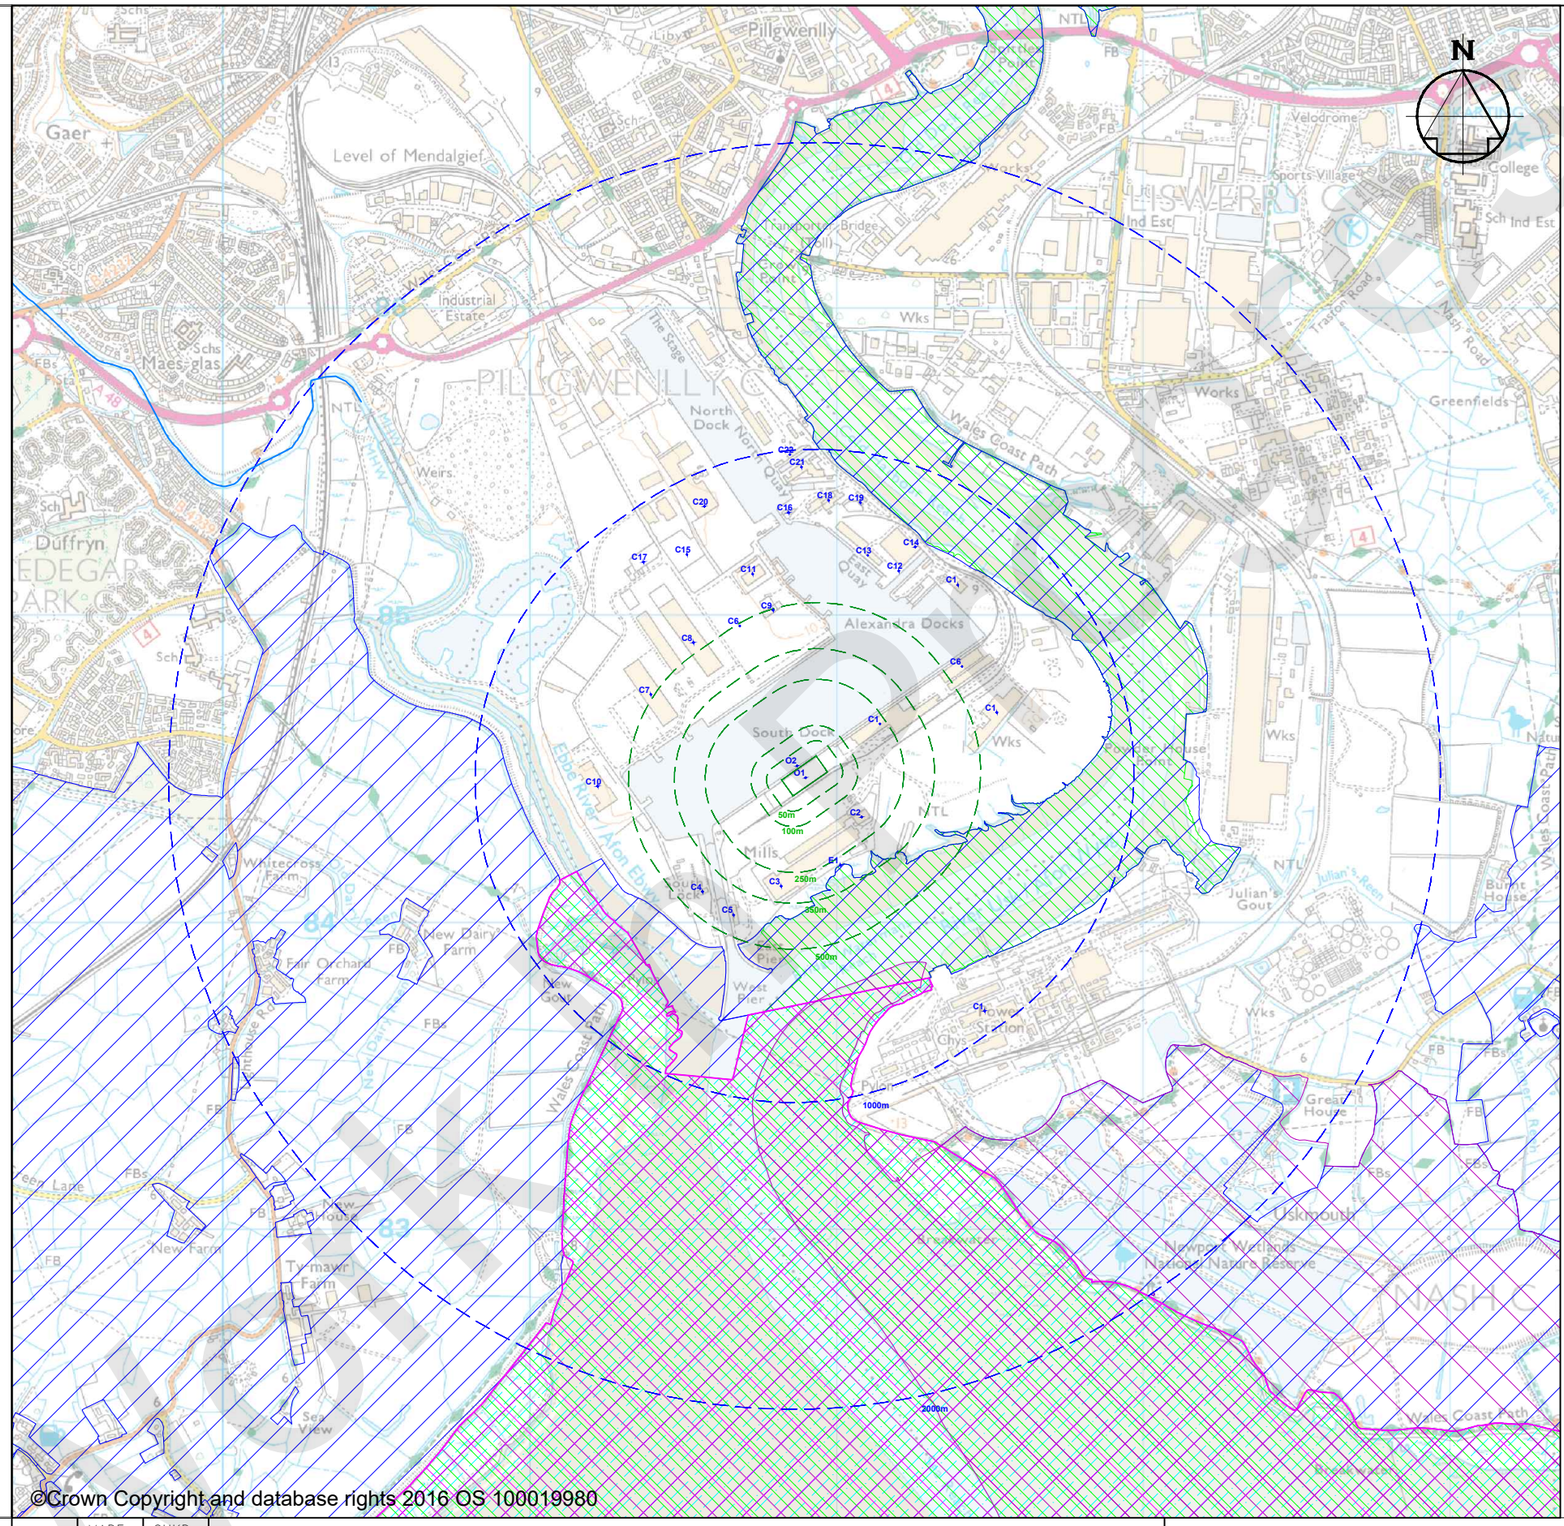

RECEPTORS

O1	0M	GROUNDWATER
O2	6M	TIDAL WATERS
C1	XXM	XXXXXXX
C2	XXM	XXXXXXX
E1	XXM	XXXXXXX
X	XXM	XXXXXXX
X	XXM	XXXXXXX
X	XXM	XXXXXXX

©Crown Copyright and database rights 2016 OS 100019980

AMENDMENTS

REV REF	DETAILS	DATE	MADE BY	CHKD BY

SOUTH WALES WOOD RECYCLING LTD, COAL YARD, ALEXANDRA DOCKS, NEWPORT, NP20 2NP

RECEPTOR PLAN

Drawn	SW	Scale	1:20,000
Ch'kd	GH		
Appr'd	GH		@A3
Date	03/08/17		

Job No.	SWL	Drg No.	10971 - 000 - F