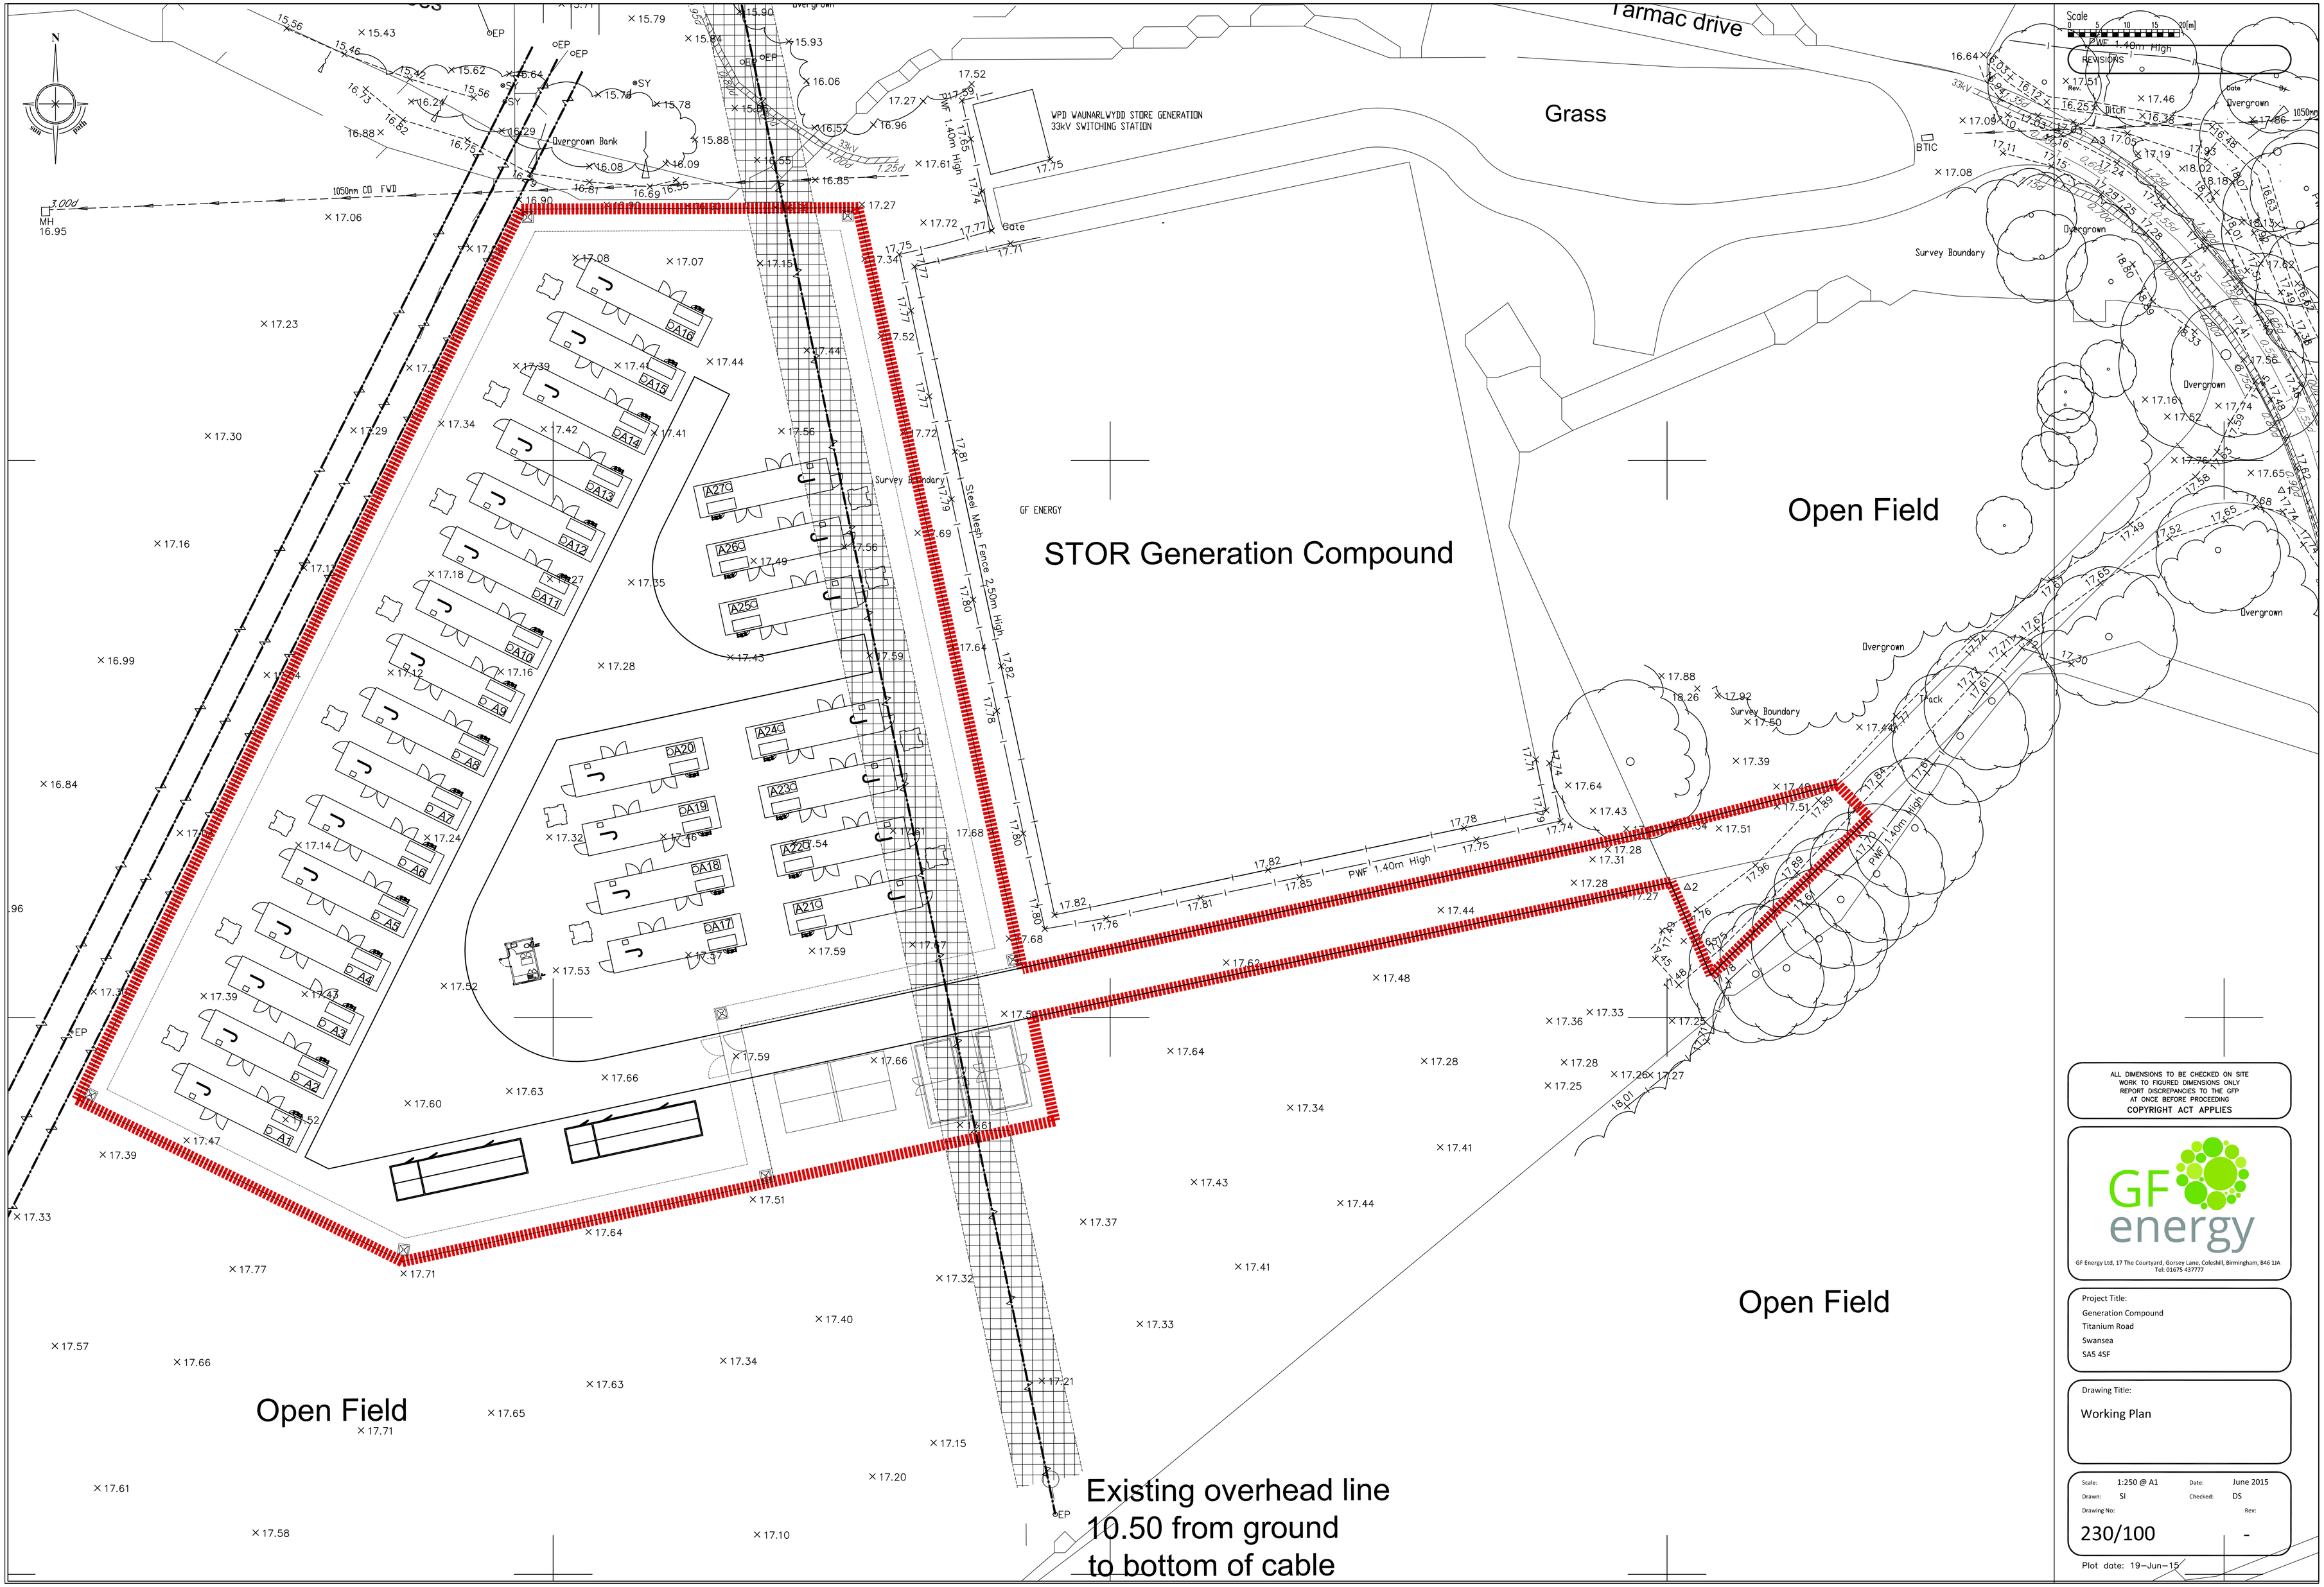
Tarmac drive
Grass
WPD WAUNARLWYDD STORE GENERATION
33kV SWITCHING STATION
STOR Generation Compound
Open Field
Open Field
Open Field
Existing overhead line
10.50 from ground
to bottom of cable
Survey Boundary
Steel Mesh Fence 2.50m High
PWF 1.40m High
Overgrown
Ditch
Track
Gate
BTIC
GF ENERGY
Scale
REVISIONS
ALL DIMENSIONS TO BE CHECKED ON SITE
WORK TO FIGURED DIMENSIONS ONLY
REPORT DISCREPANCIES TO THE GFP
AT ONCE BEFORE PROCEEDING
COPYRIGHT ACT APPLIES
GF energy
GF Energy Ltd, 17 The Courtyard, Gorsey Lane, Coleshill, Birmingham, B46 1JA
Tel: 01675 437777
Project Title:
Generation Compound
Titanium Road
Swansea
SA5 4SF
Drawing Title:
Working Plan
Scale: 1:250 @ A1
Date: June 2015
Drawn: SI
Checked: DS
Drawing No: 230/100
Rev: -
Plot date: 19-Jun-15