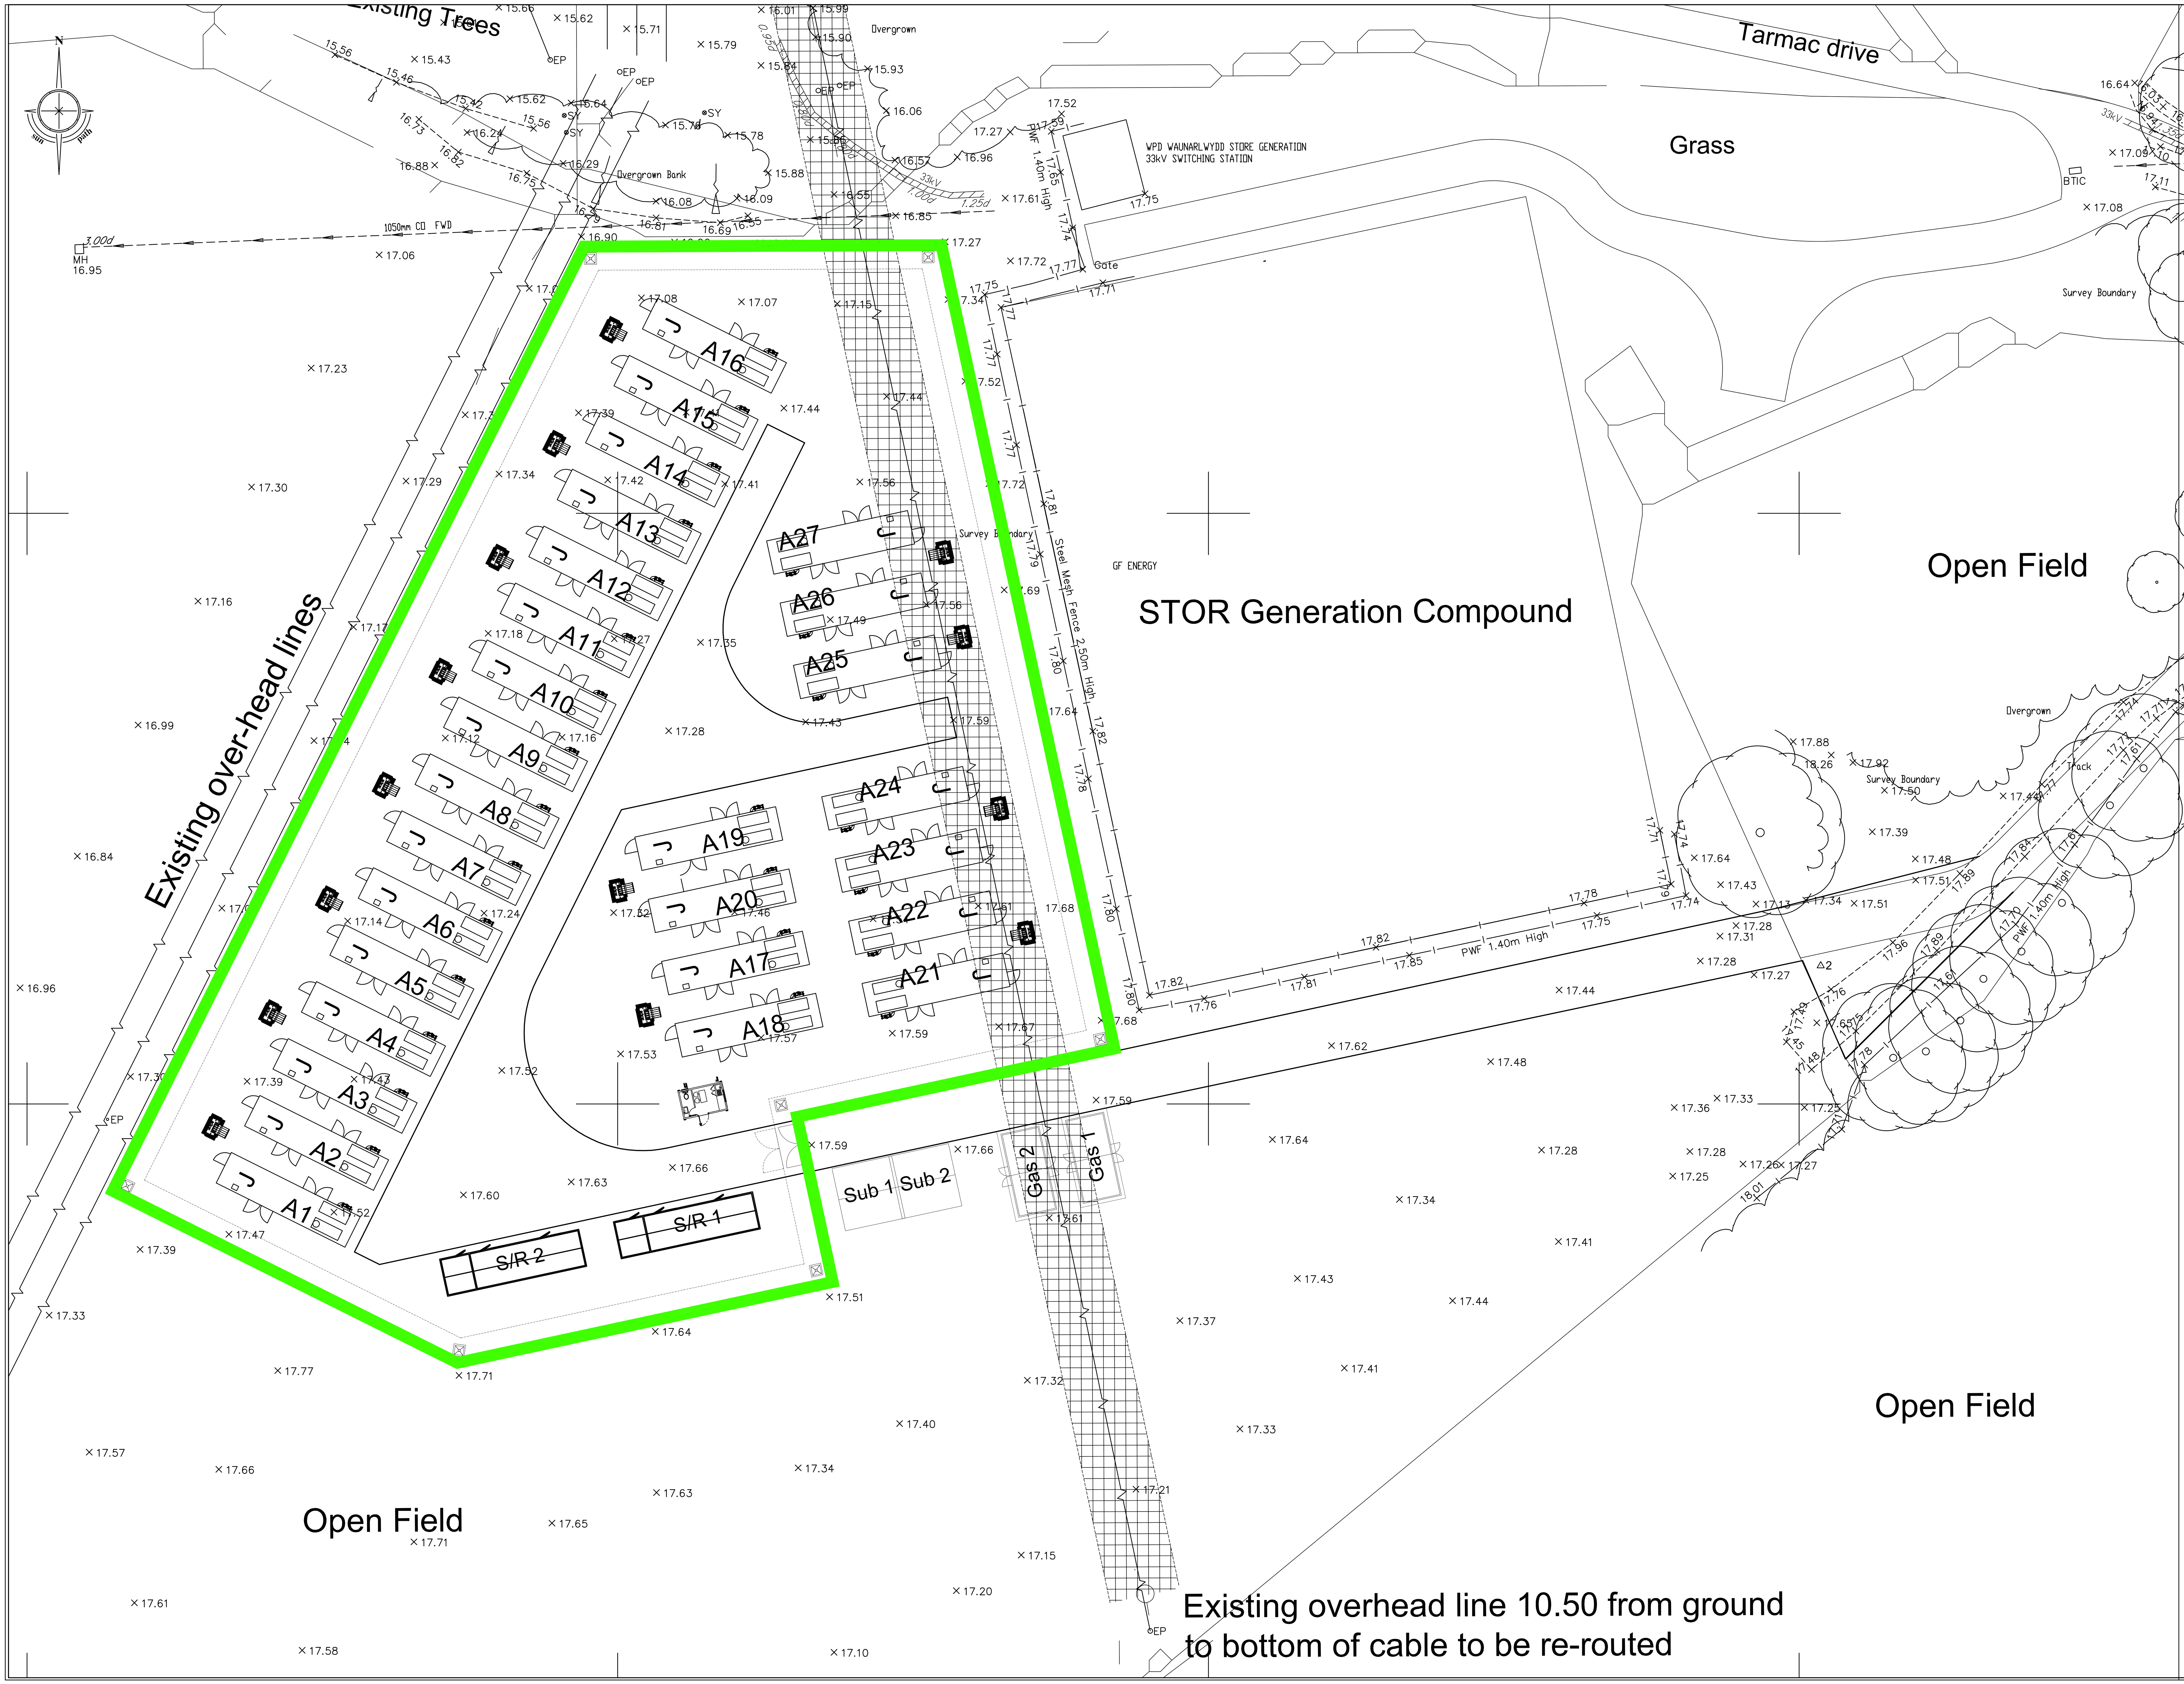

Scale 0 5 10 15 20[m]

REVISIONS

Rev.		Date	By
A	Transformers details, welfare repositioned and S/R, Sub and Kiosk numbered, gas and electric routes indicated	23.06.15	SI

ALL DIMENSIONS TO BE CHECKED ON SITE
WORK TO FIGURED DIMENSIONS ONLY
REPORT DISCREPANCIES TO THE GFP
AT ONCE BEFORE PROCEEDING
COPYRIGHT ACT APPLIES

GF energy

GF Energy Ltd, 17 The Courtyard, Gorsey Lane, Coleshill, Birmingham, B46 1JA
Tel: 01675 437777

Project Title:
Generation Compound
Titanium Road
Swansea
SA5 4SF

Drawing Title:
Working Plan

Scale: 1:250 @ A1 Date: June 2015
Drawn: SI Checked: DS
Drawing No: 230/100 Rev: A

Plot date: 17–Feb–16