Reproduced from OS mapping by permission of the Ordnance Survey ® on behalf of the Controller of HMSO. © Crown copyright. All rights reserved. Licence number AL 100019809

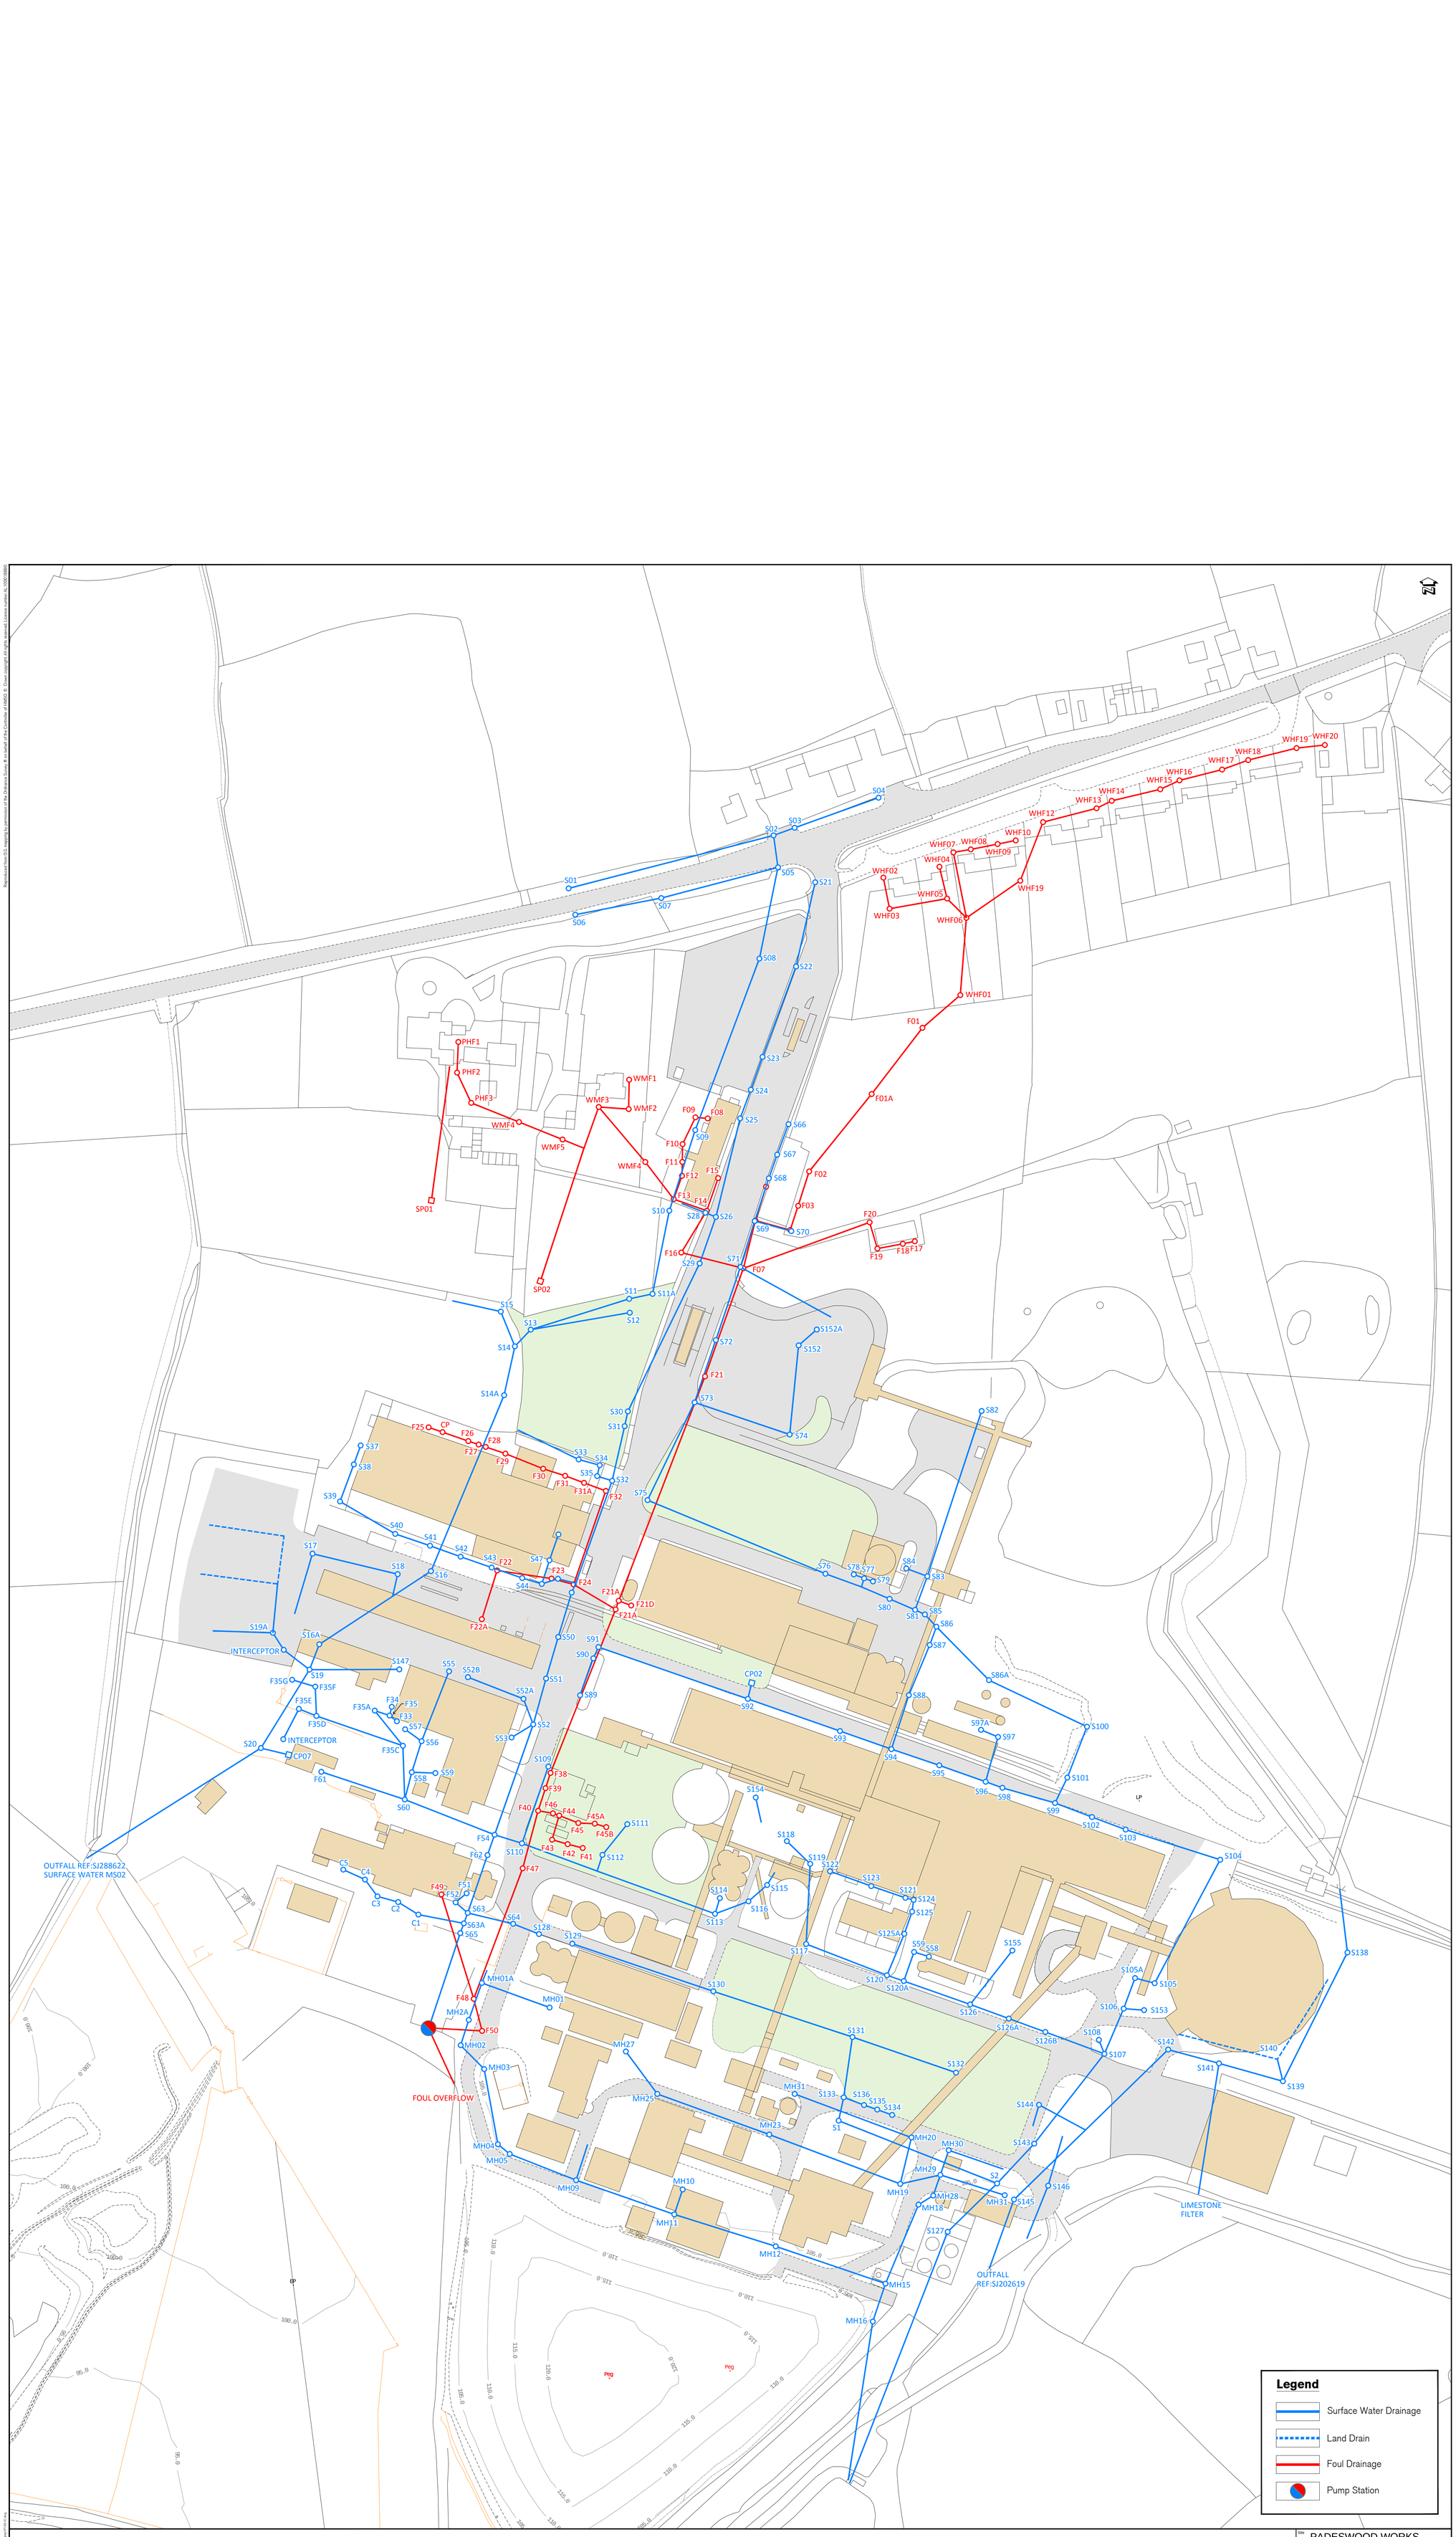

Hanson HEIDELBERGCEMENT Group

Site	PADESWOOD WORKS
Title	SITE DRAINAGE PLAN
Scale	1:1000
Paper Size	A1
Drawn by	AG
Drawing No.	P103/41
Revision	
Date	JUNE 2016
Check by	JK

Z:\Hanson\Aggregates\Padeswood Works\Drawings\P103.dwg