


Rocky Ramp Fish Pass Dimensions V4.0

Nant Bod y Fuddau

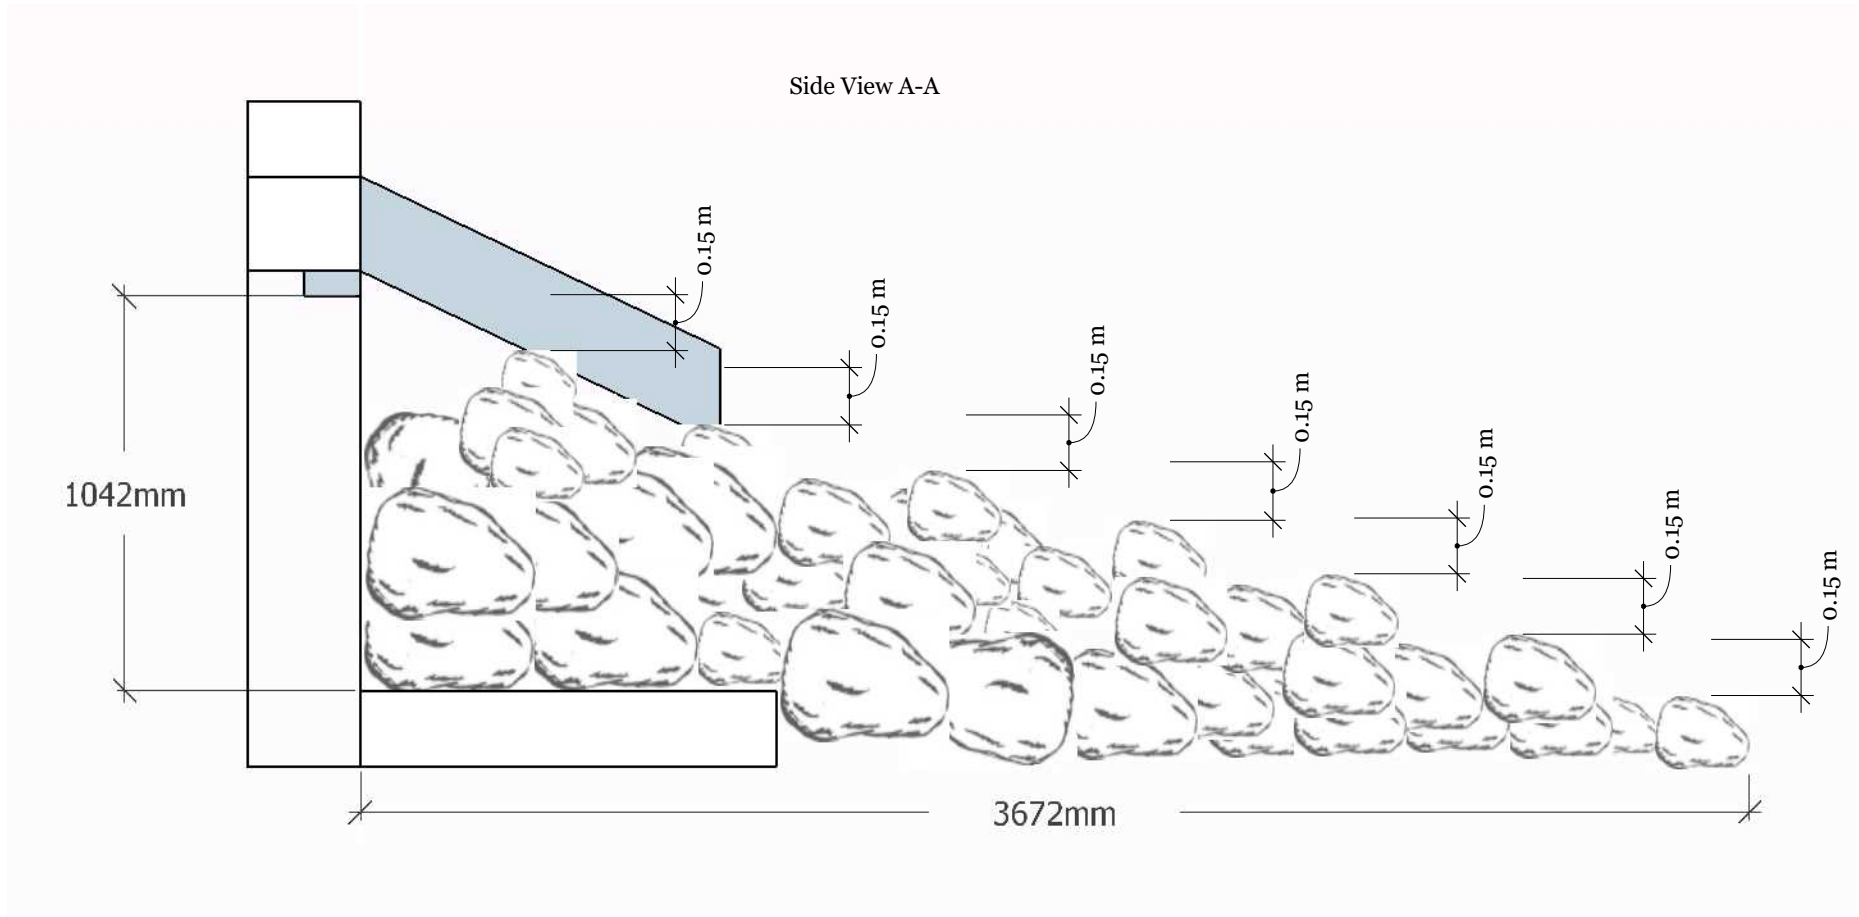

NOTES:
Fish Pass to be created from stone which will be set into mass fill concrete resulting in a firm structure.

The rocky ramp pass will resemble natural rapids with each step providing a fall of 150mm

Concrete edges including HOF notch to be chamfered downstream.

