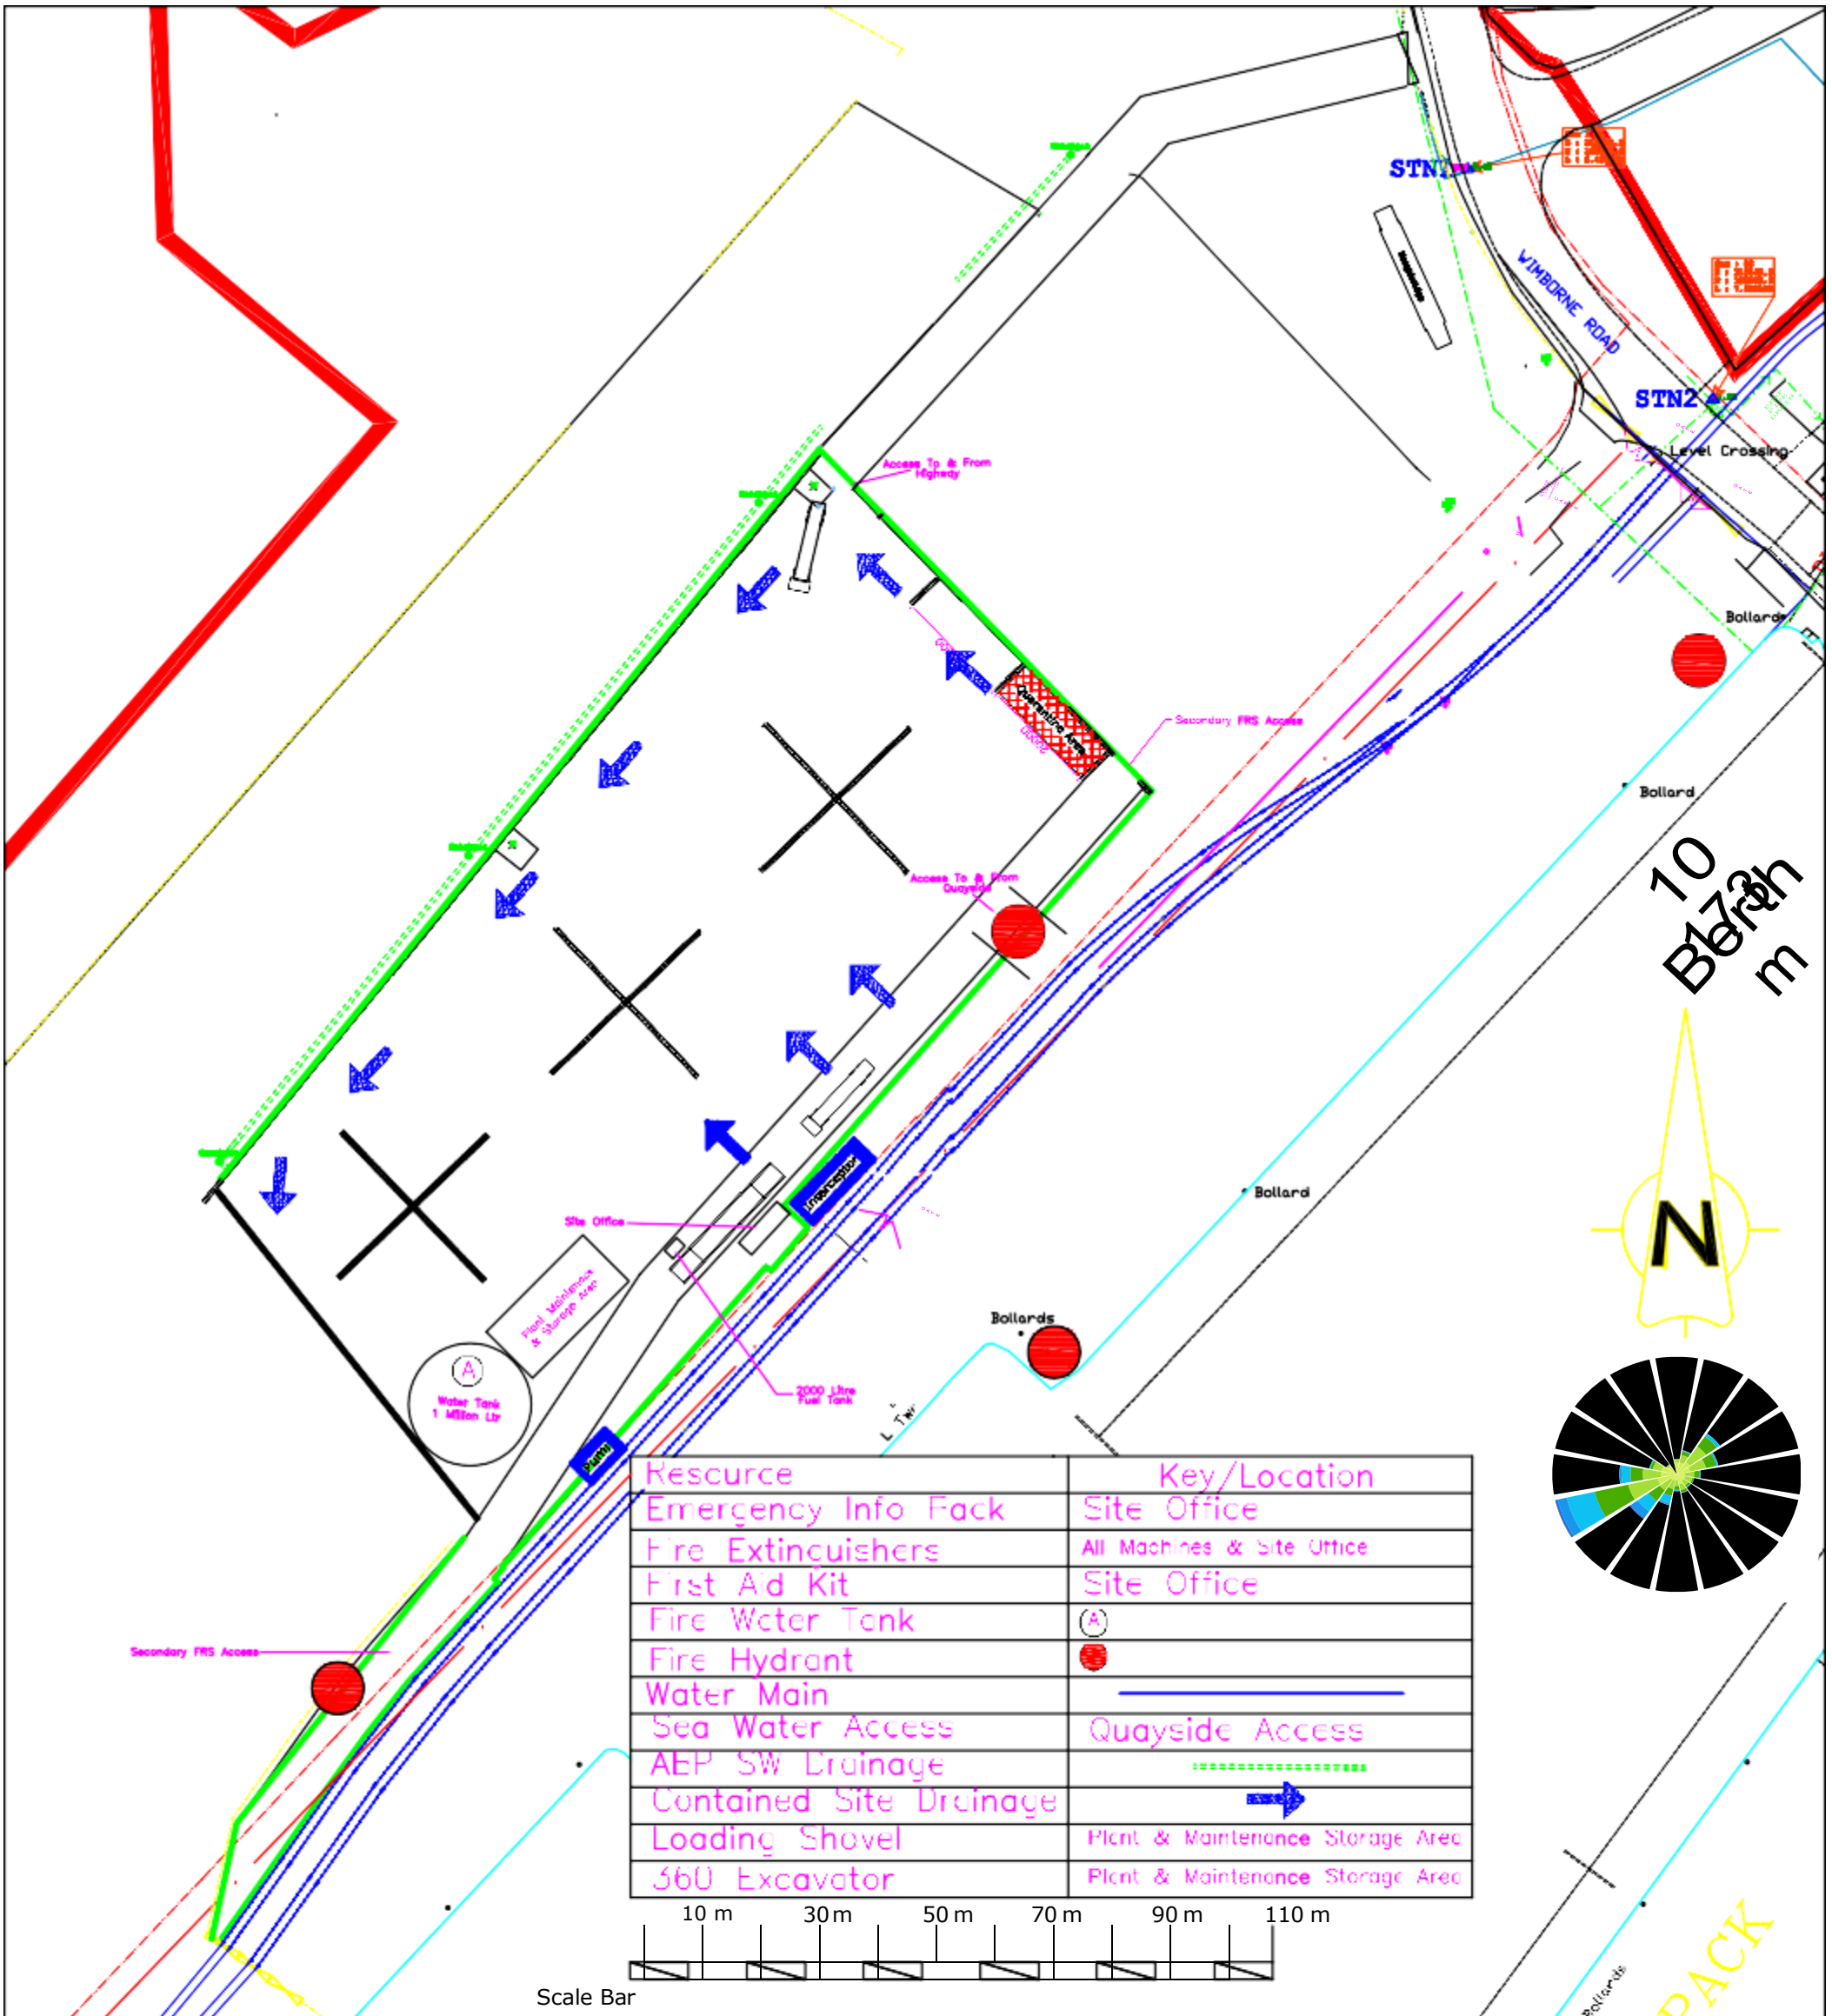

JACK MOODY GROUP
Hollybush Farm, Worstone Road
Shareshill, Wolverhampton. WV10 7LX.
Tel: 01922 417648. Fax: 01922 413420

Client: Jack Moody Group

Drawing Title: Glamorgan Recycling Barry Layout

Quote No: N/A

Date: 23.6.2022

Scale: Do Not scale

Drawn By: N.Williams

Revision: A

Drawing No: BAR002-A