
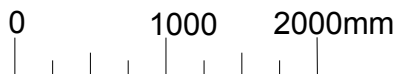
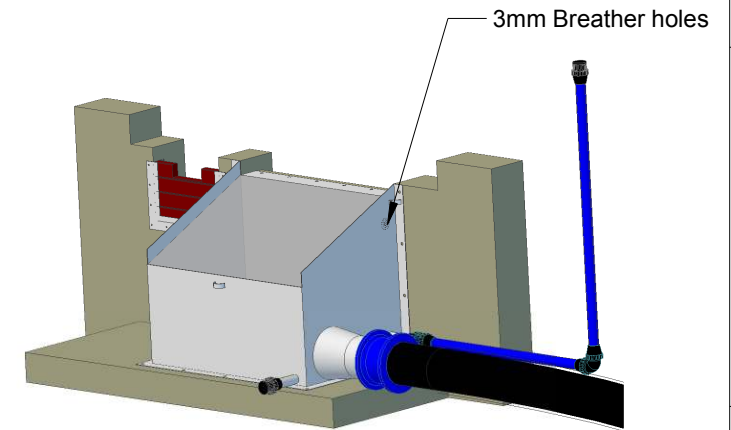
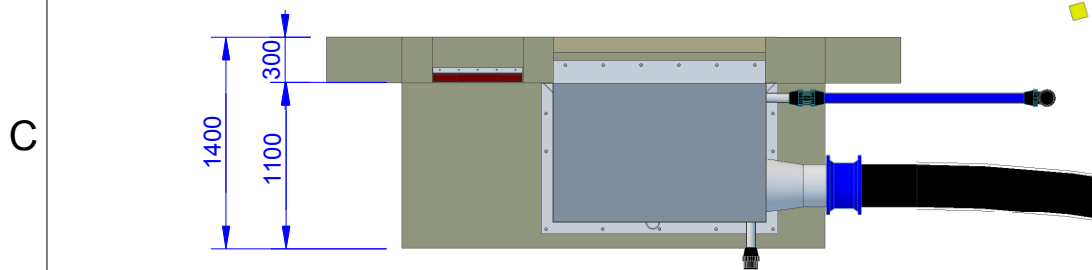
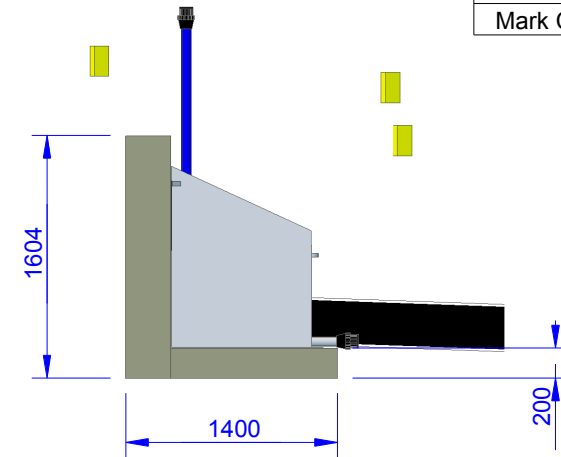


Nant Y Betws Intake Overall Dimensions

Point	Level
Top Peg A	237,656
Top Peg B	237,830
Top Peg 0	237,306
Mark CX1	242,266
Mark CX2	241,059

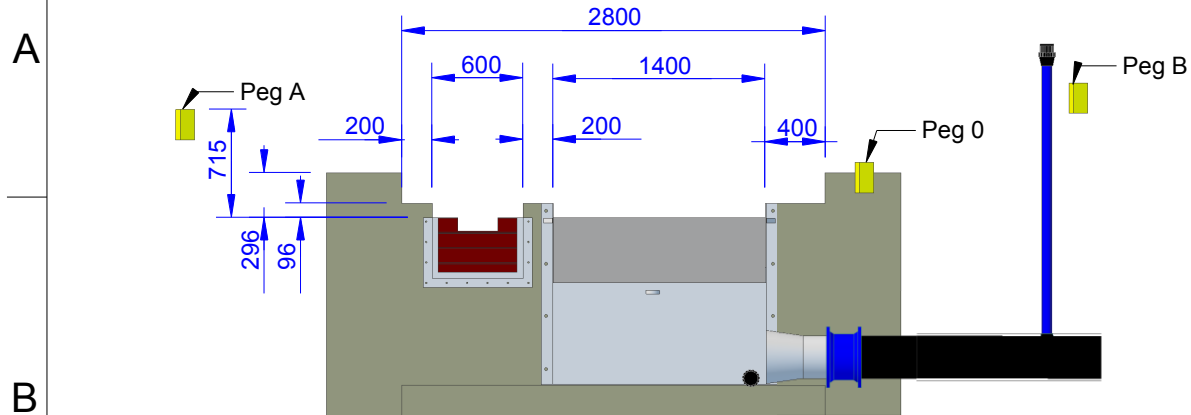

All levels relative to Newlyn. All dimensions in mm.

Client : Antur Waunfawr
Address : Bryn Pistyll, Waunfawr
Caernarfon, Gwynedd, LL55 4BJ
Drawn By : MJP

Date : 03/04/17
Scale : 1 : 50 @ A4
Drawing No : 170304MP04
Version : 1

Revision Details

**Greenearth
Hydro**

Greenearth Hydro Limited
Bronafon, Bridge Street, Llanfyllin, Powys, SY22 5AU
Tel: 01691 648 378 www.greenearthhydro.co.uk
Company Registration Number 7417466
MCS Hydro Transition Installer 123