

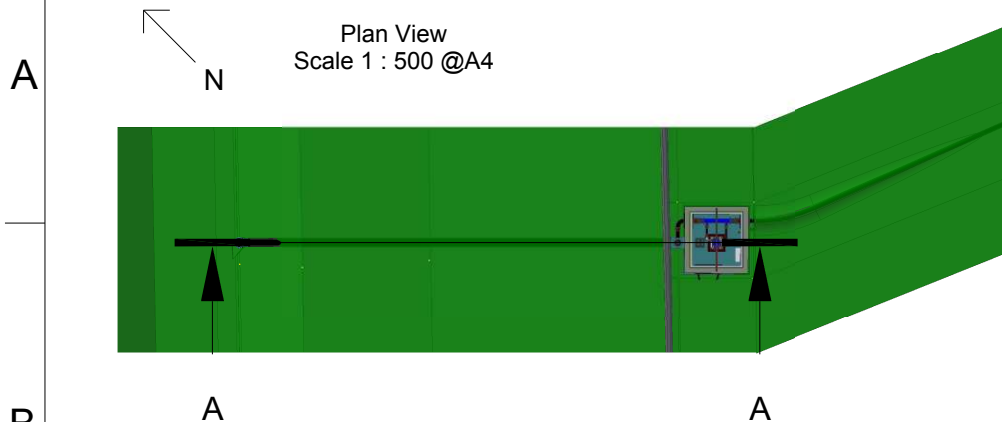


Nant Y Betws Powerhouse : Section, Levels and Outfall

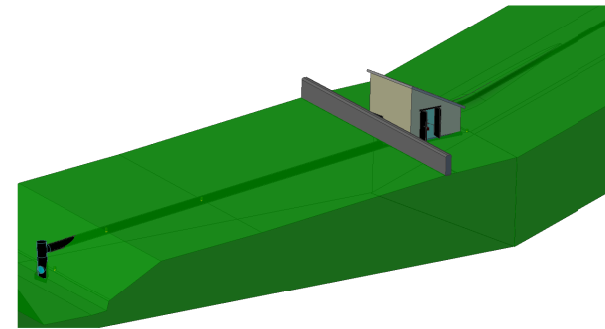

B

Section A-A

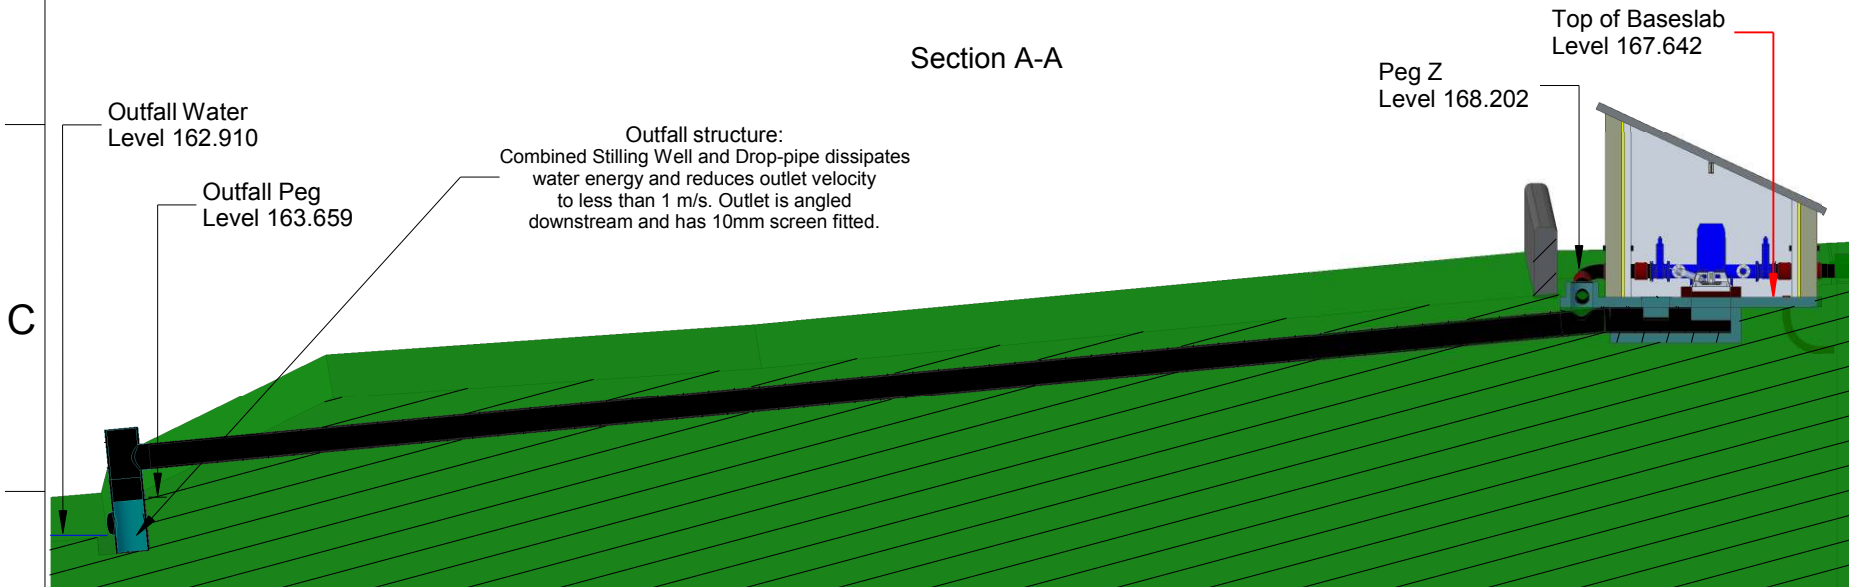

C

Peg	Level
PH	168.342
X	167.872
Y	167.638
Z	168.202
Outfall	163.659

D

0 3000 6000mm

All dimensions in mm. All levels relative to Newlyn

A

B

C

D

Client : Antur Waunfawr
Address : Bryn Pistyll, Waunfawr
Caernarfon, Gwynedd, LL55 4BJ
Drawn By : MJP

Date : 07/06/17
Scale : 1 : 150 @ A4
Drawing No : 170607MP01
Version : 1

Revision Details

Greenearth
Hydro

Greenearth Hydro Limited
Bronafon, Bridge Street, Llanfyllin, Powys, SY22 5AU
Tel: 01691 648 378 www.greenearthhydro.co.uk
Company Registration Number 7417466
MCS Hydro Transition Installer 123

1

2

3

6