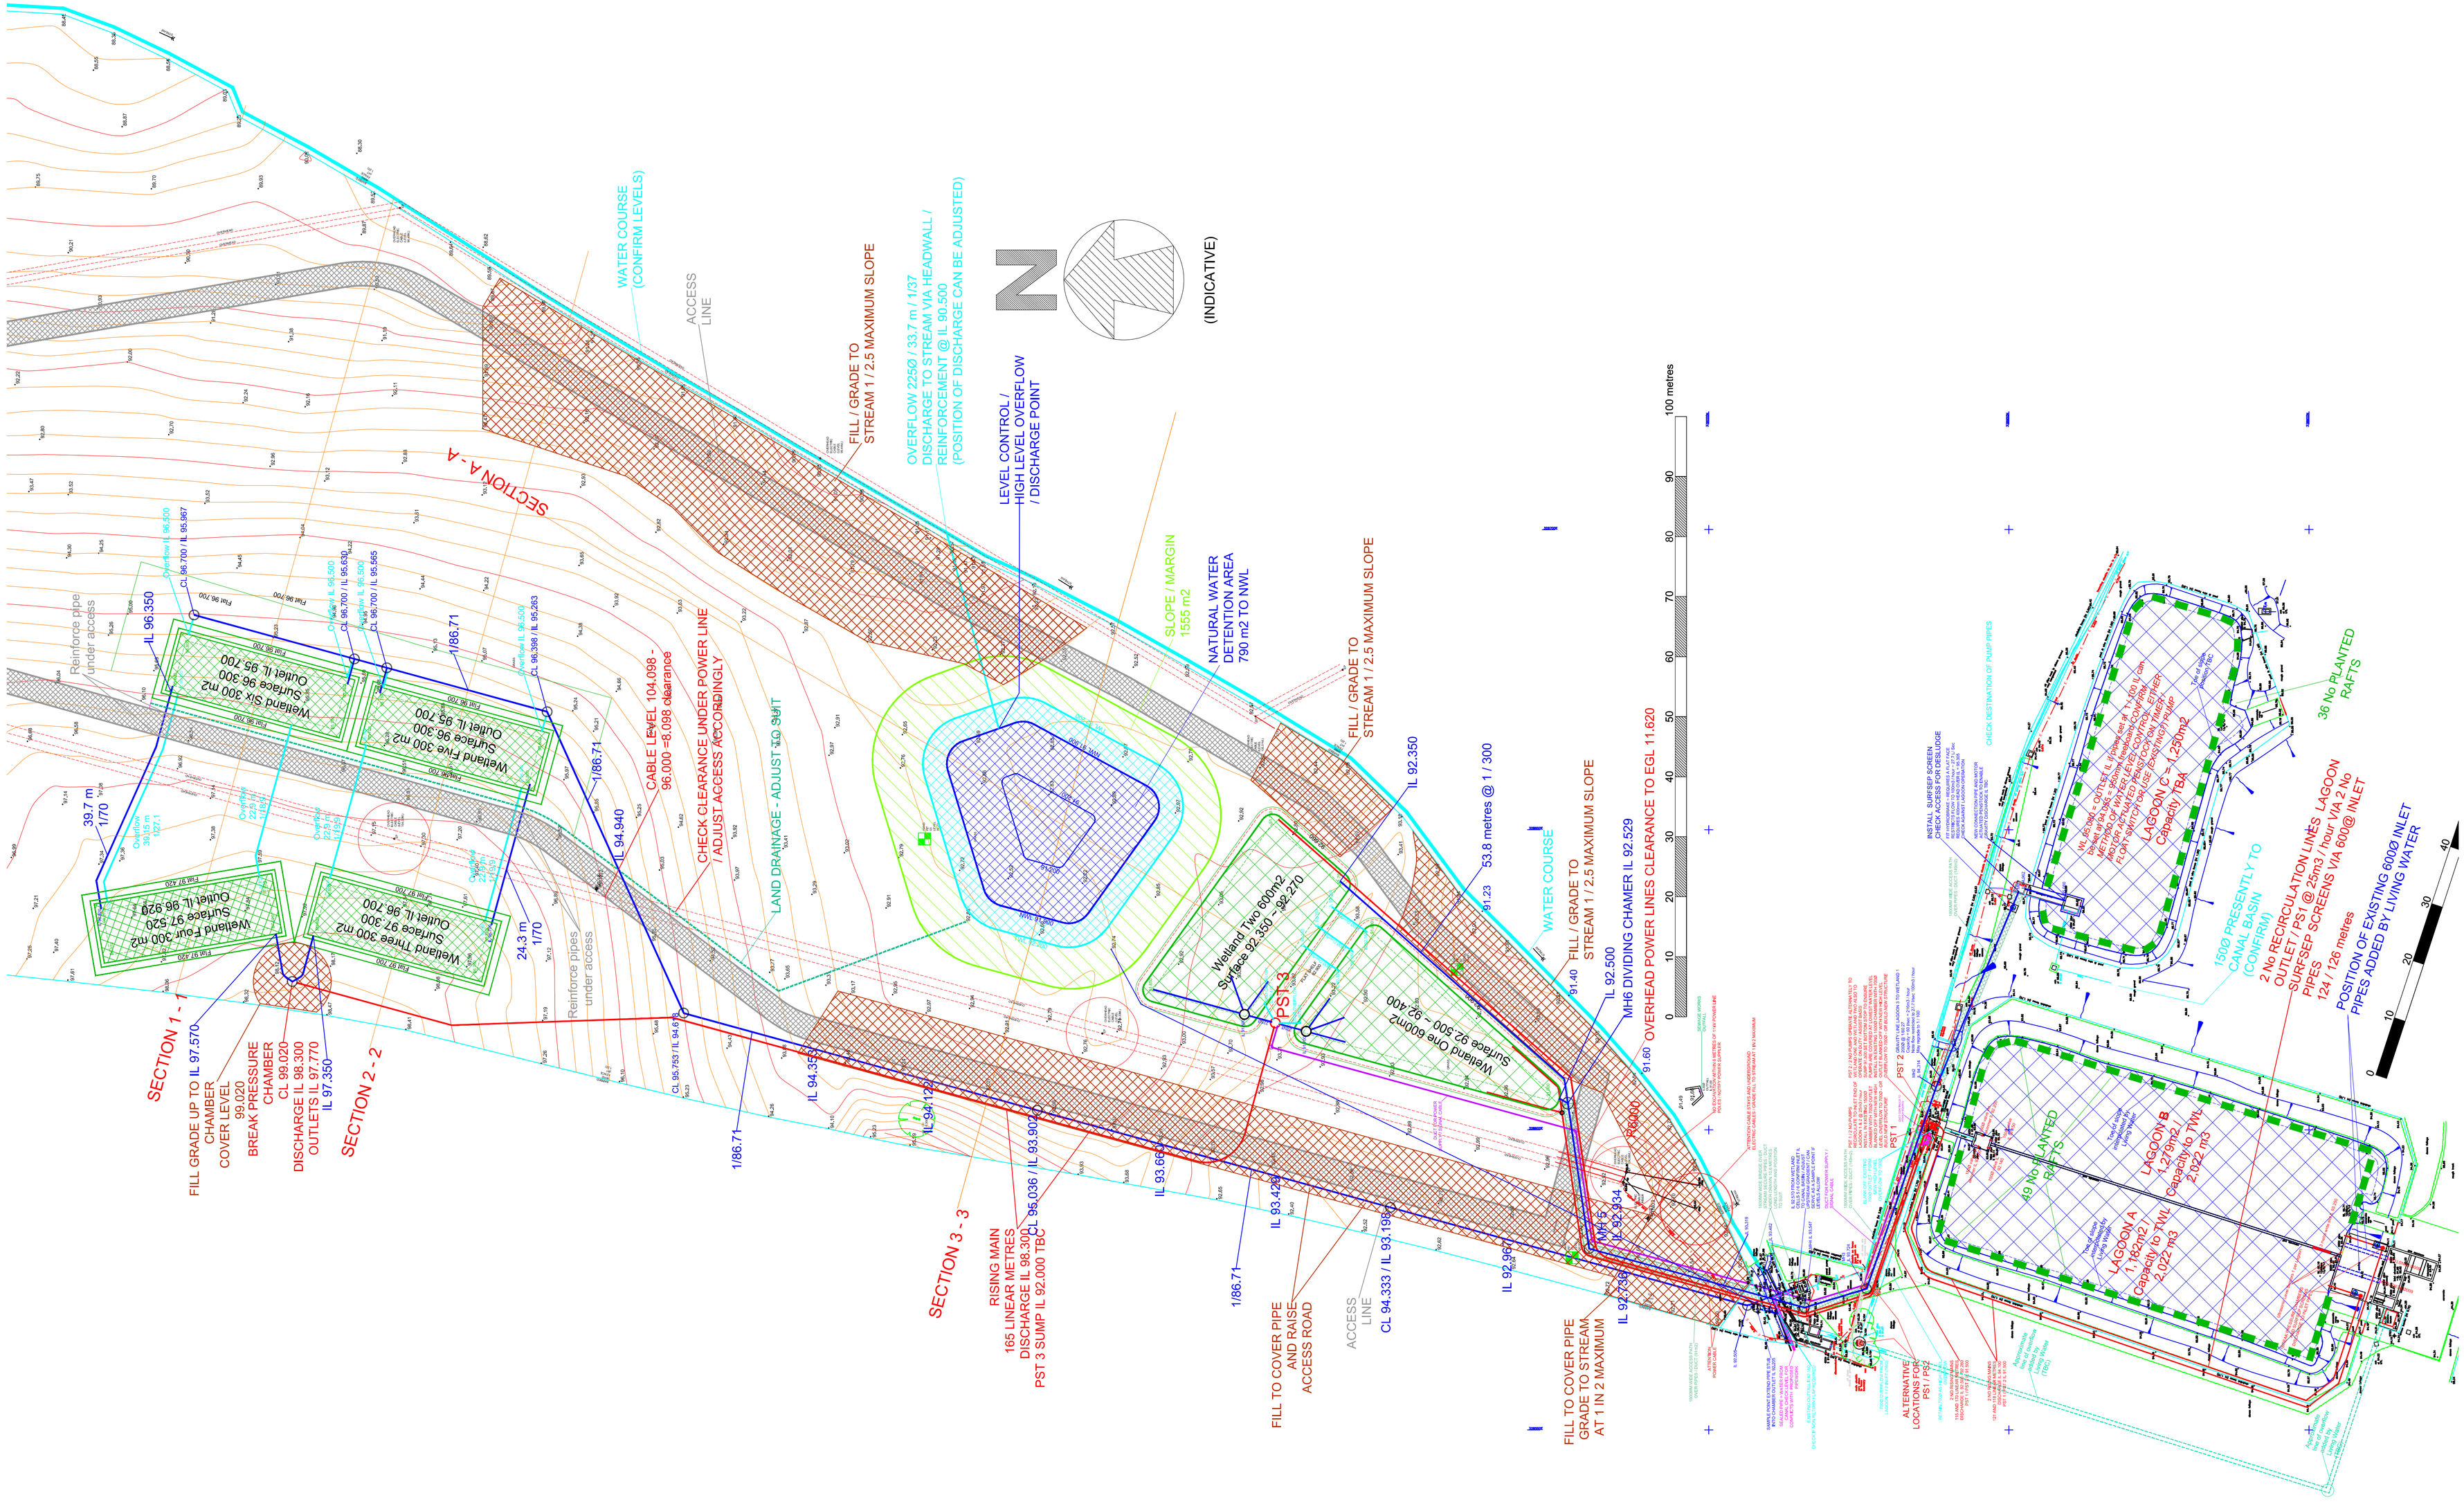

KRONOSPAN 001

PLAN SCALE 1 / 500

Notes:

The position of electric cables shown on the plans has been inserted from information provided by the client.

Plans are to be used in in accordance with the Health & Safety Executive's Booklet HS(G)47, "Avoiding Danger From Underground Services".

Notes:

Design & Copyright of this drawing subsists with Living Water
Dimensions in millimetres.
All dimensions to be checked on site and not scaled from this drawing.
Read drawings in conjunction with specification document

Ref	Revision	Date

Drawn: DMS
Scale: AS SHOWN
Date: 2014.05.01

Project: ECOLOGICAL TREATMENT SYSTEM
Drawing: LAYOUT
Project Number: 1037
Revision: E
Drawing Number: 001 (A1)

Status: .
Checked: JLS

Design by: Living Water Ecosytems
Carlingnose Studios
North Queensferry
Fife KY11 1ER
T 01383 415 215
F 01383 616 203
E davids@livingwater.org.uk
W www.livingwater.org.uk

Client: KRONOSPAN LIMITED
Holyhead Road
Wrexham
North Wales
LL14 5NT