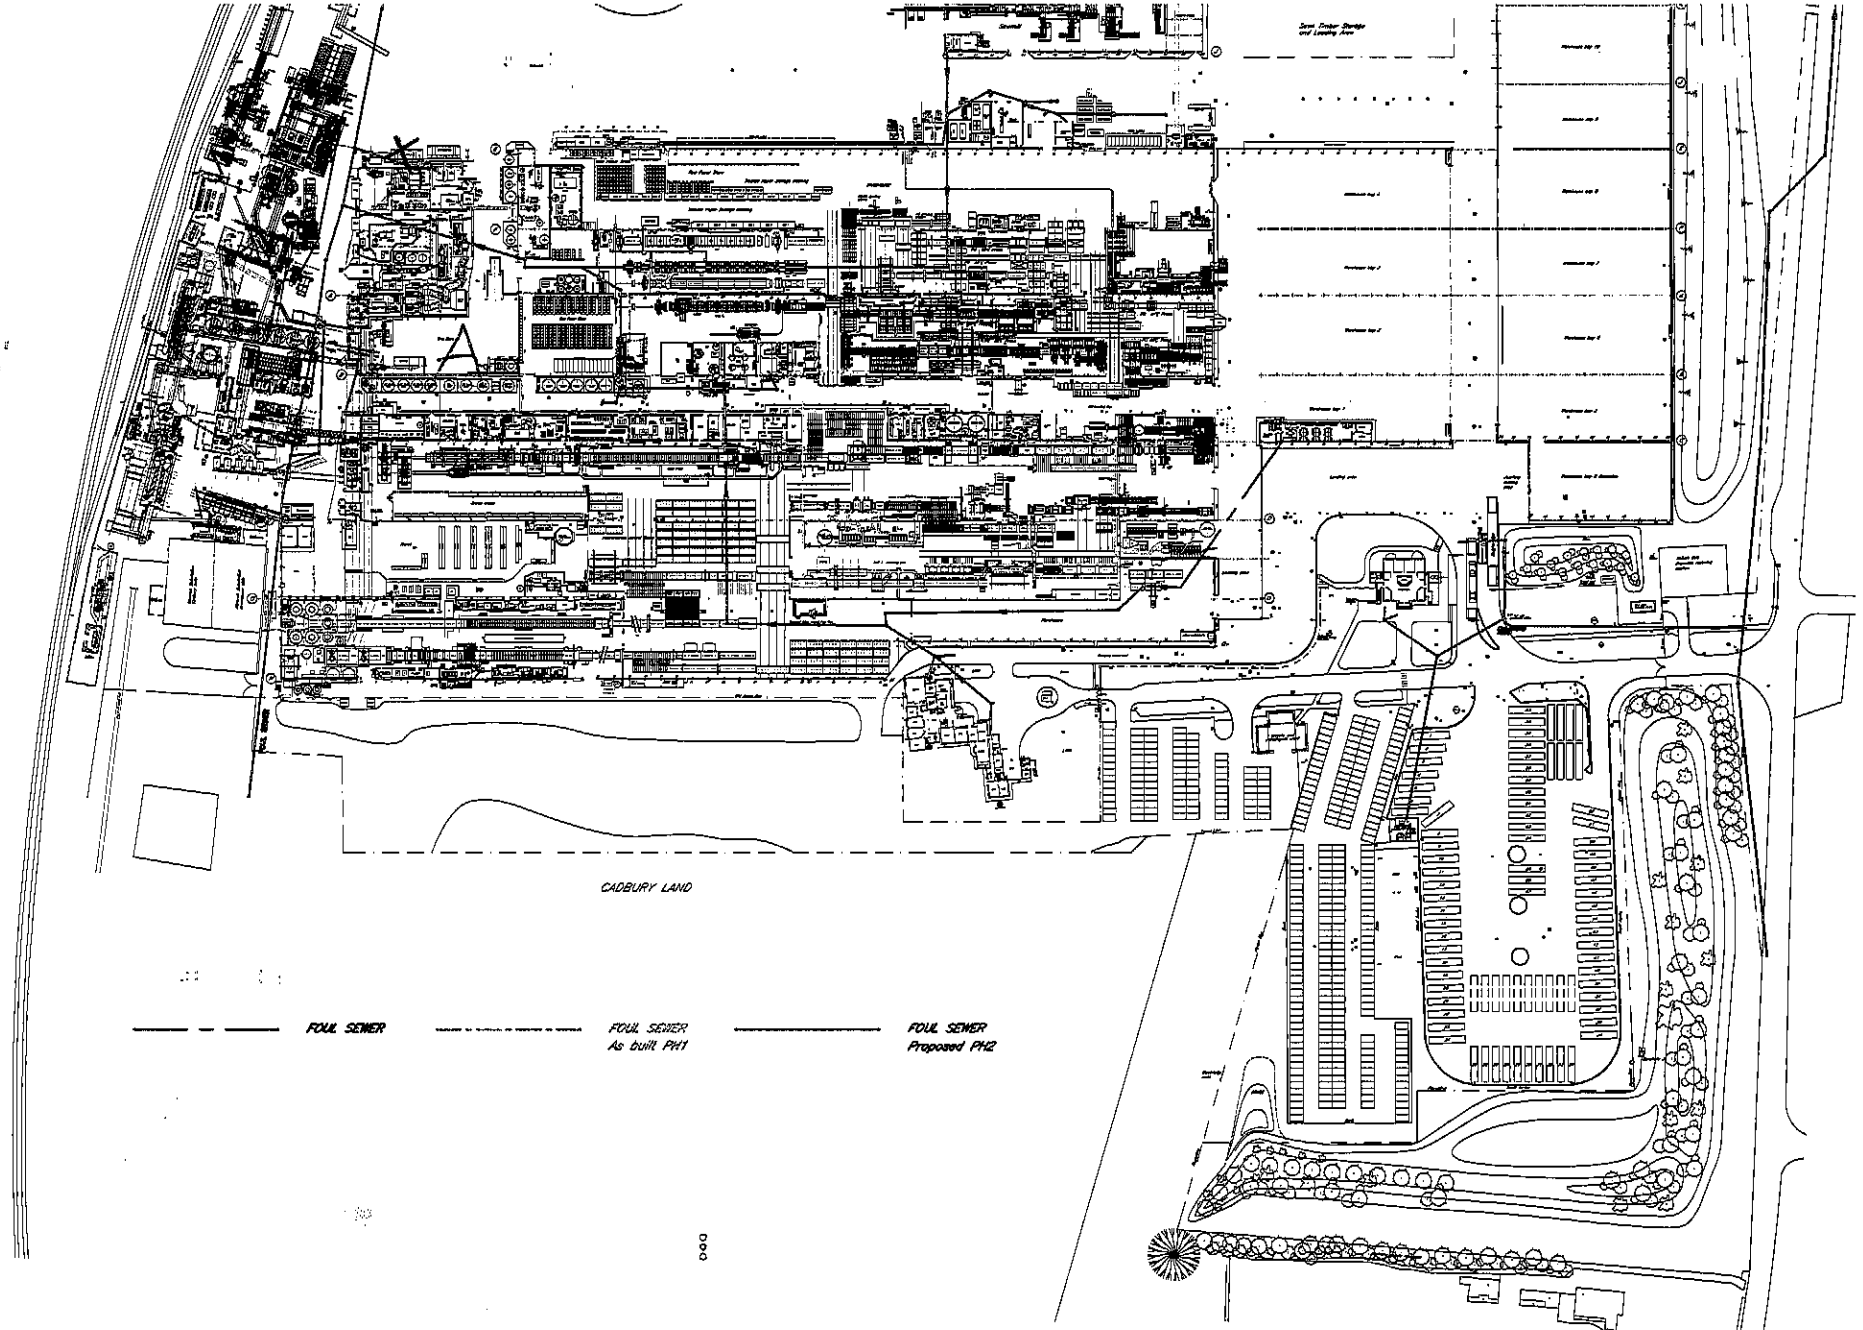

IMPORTANT NOTICE

The services shown on this drawing are for general information only and the drawing is not to be used for accurate services location unless specific dimensions are shown

Underground Services

transpen

LIMITED

CHIRK

WREXHAM LL14 5NT
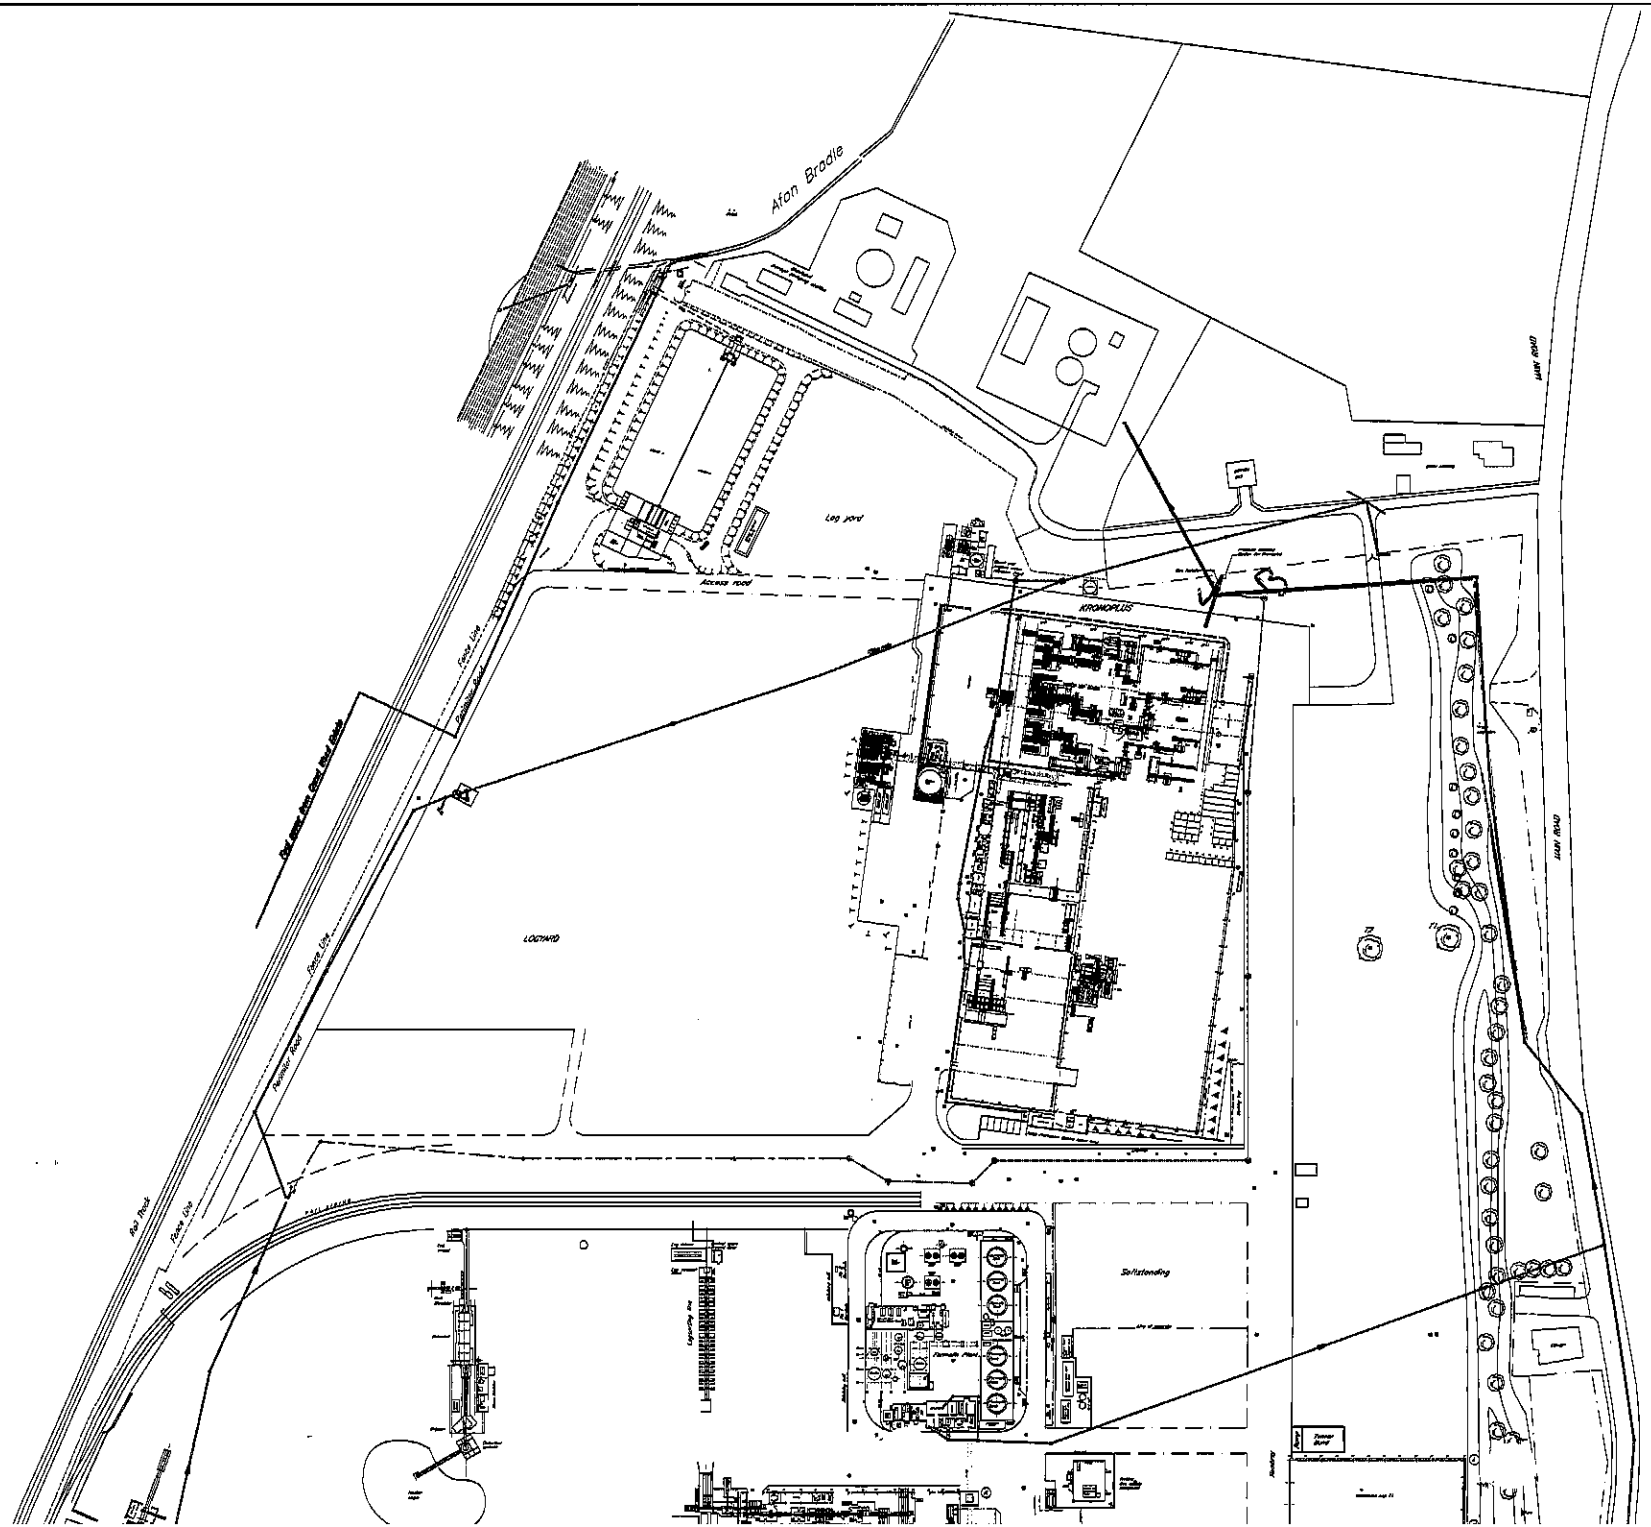
ADD MDF BOILERS