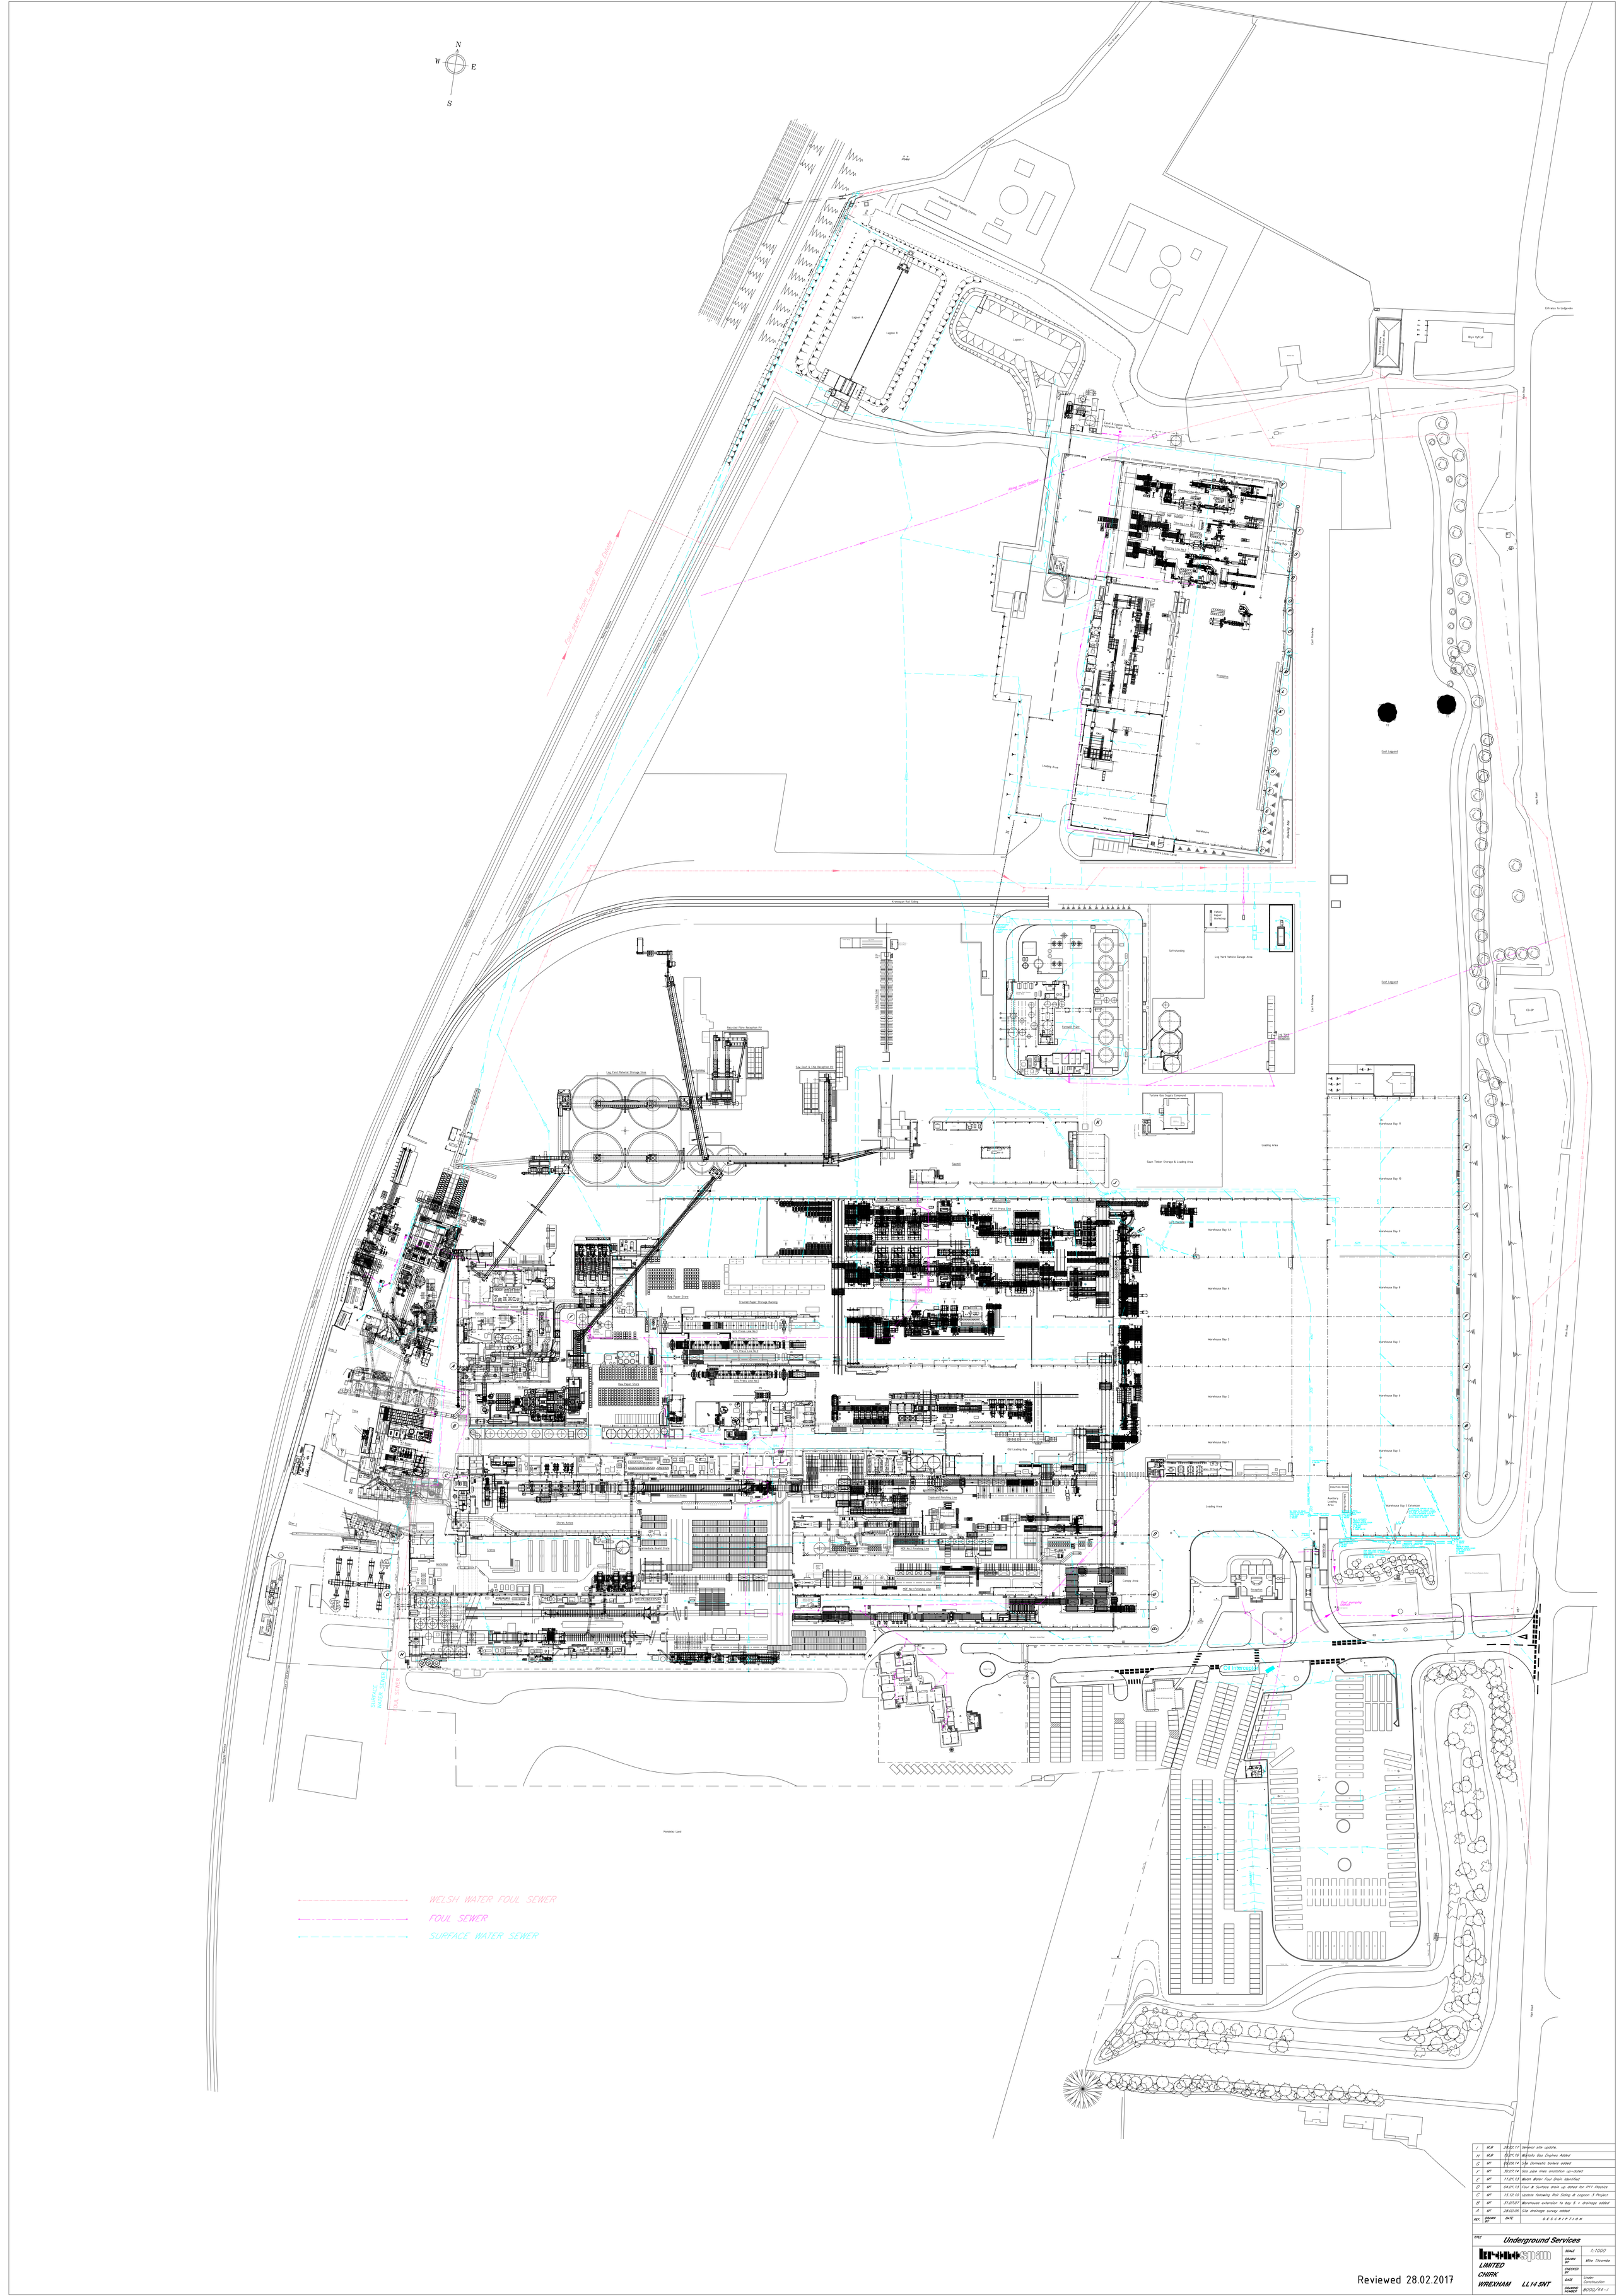

J	M.W	28.02.17	General site update.
H	M.W	10.01.16	Wärtsilä Gas Engines Added
G	M.T	04.09.14	Site Domestic boilers added
F	M.T	30.07.14	Gas pipe lines anotation up-dated
E	M.T	11.01.13	Welsh Water Foul Drain identified
D	M.T	04.01.13	Foul & Surface drain up dated for P11 Plastics
C	M.T	15.12.10	Update following Rail Siding & Lagoon 3 Project
B	M.T	31.07.07	Warehouse extension to bay 5 + drainage added
A	M.T	28.02.05	Site drainage survey added
REF.	DRAWN BY	DATE	DESCRIPTION

TITLE: **Underground Services**

Chapelspan LIMITED
CHIRK
WREXHAM LL14 5NT

SCALE	1:1000
DRAWN BY	Mike Titcombe
CHECKED BY	
DATE	Under Construction
DRAWING NUMBER	8000/44-1

Reviewed 28.02.2017