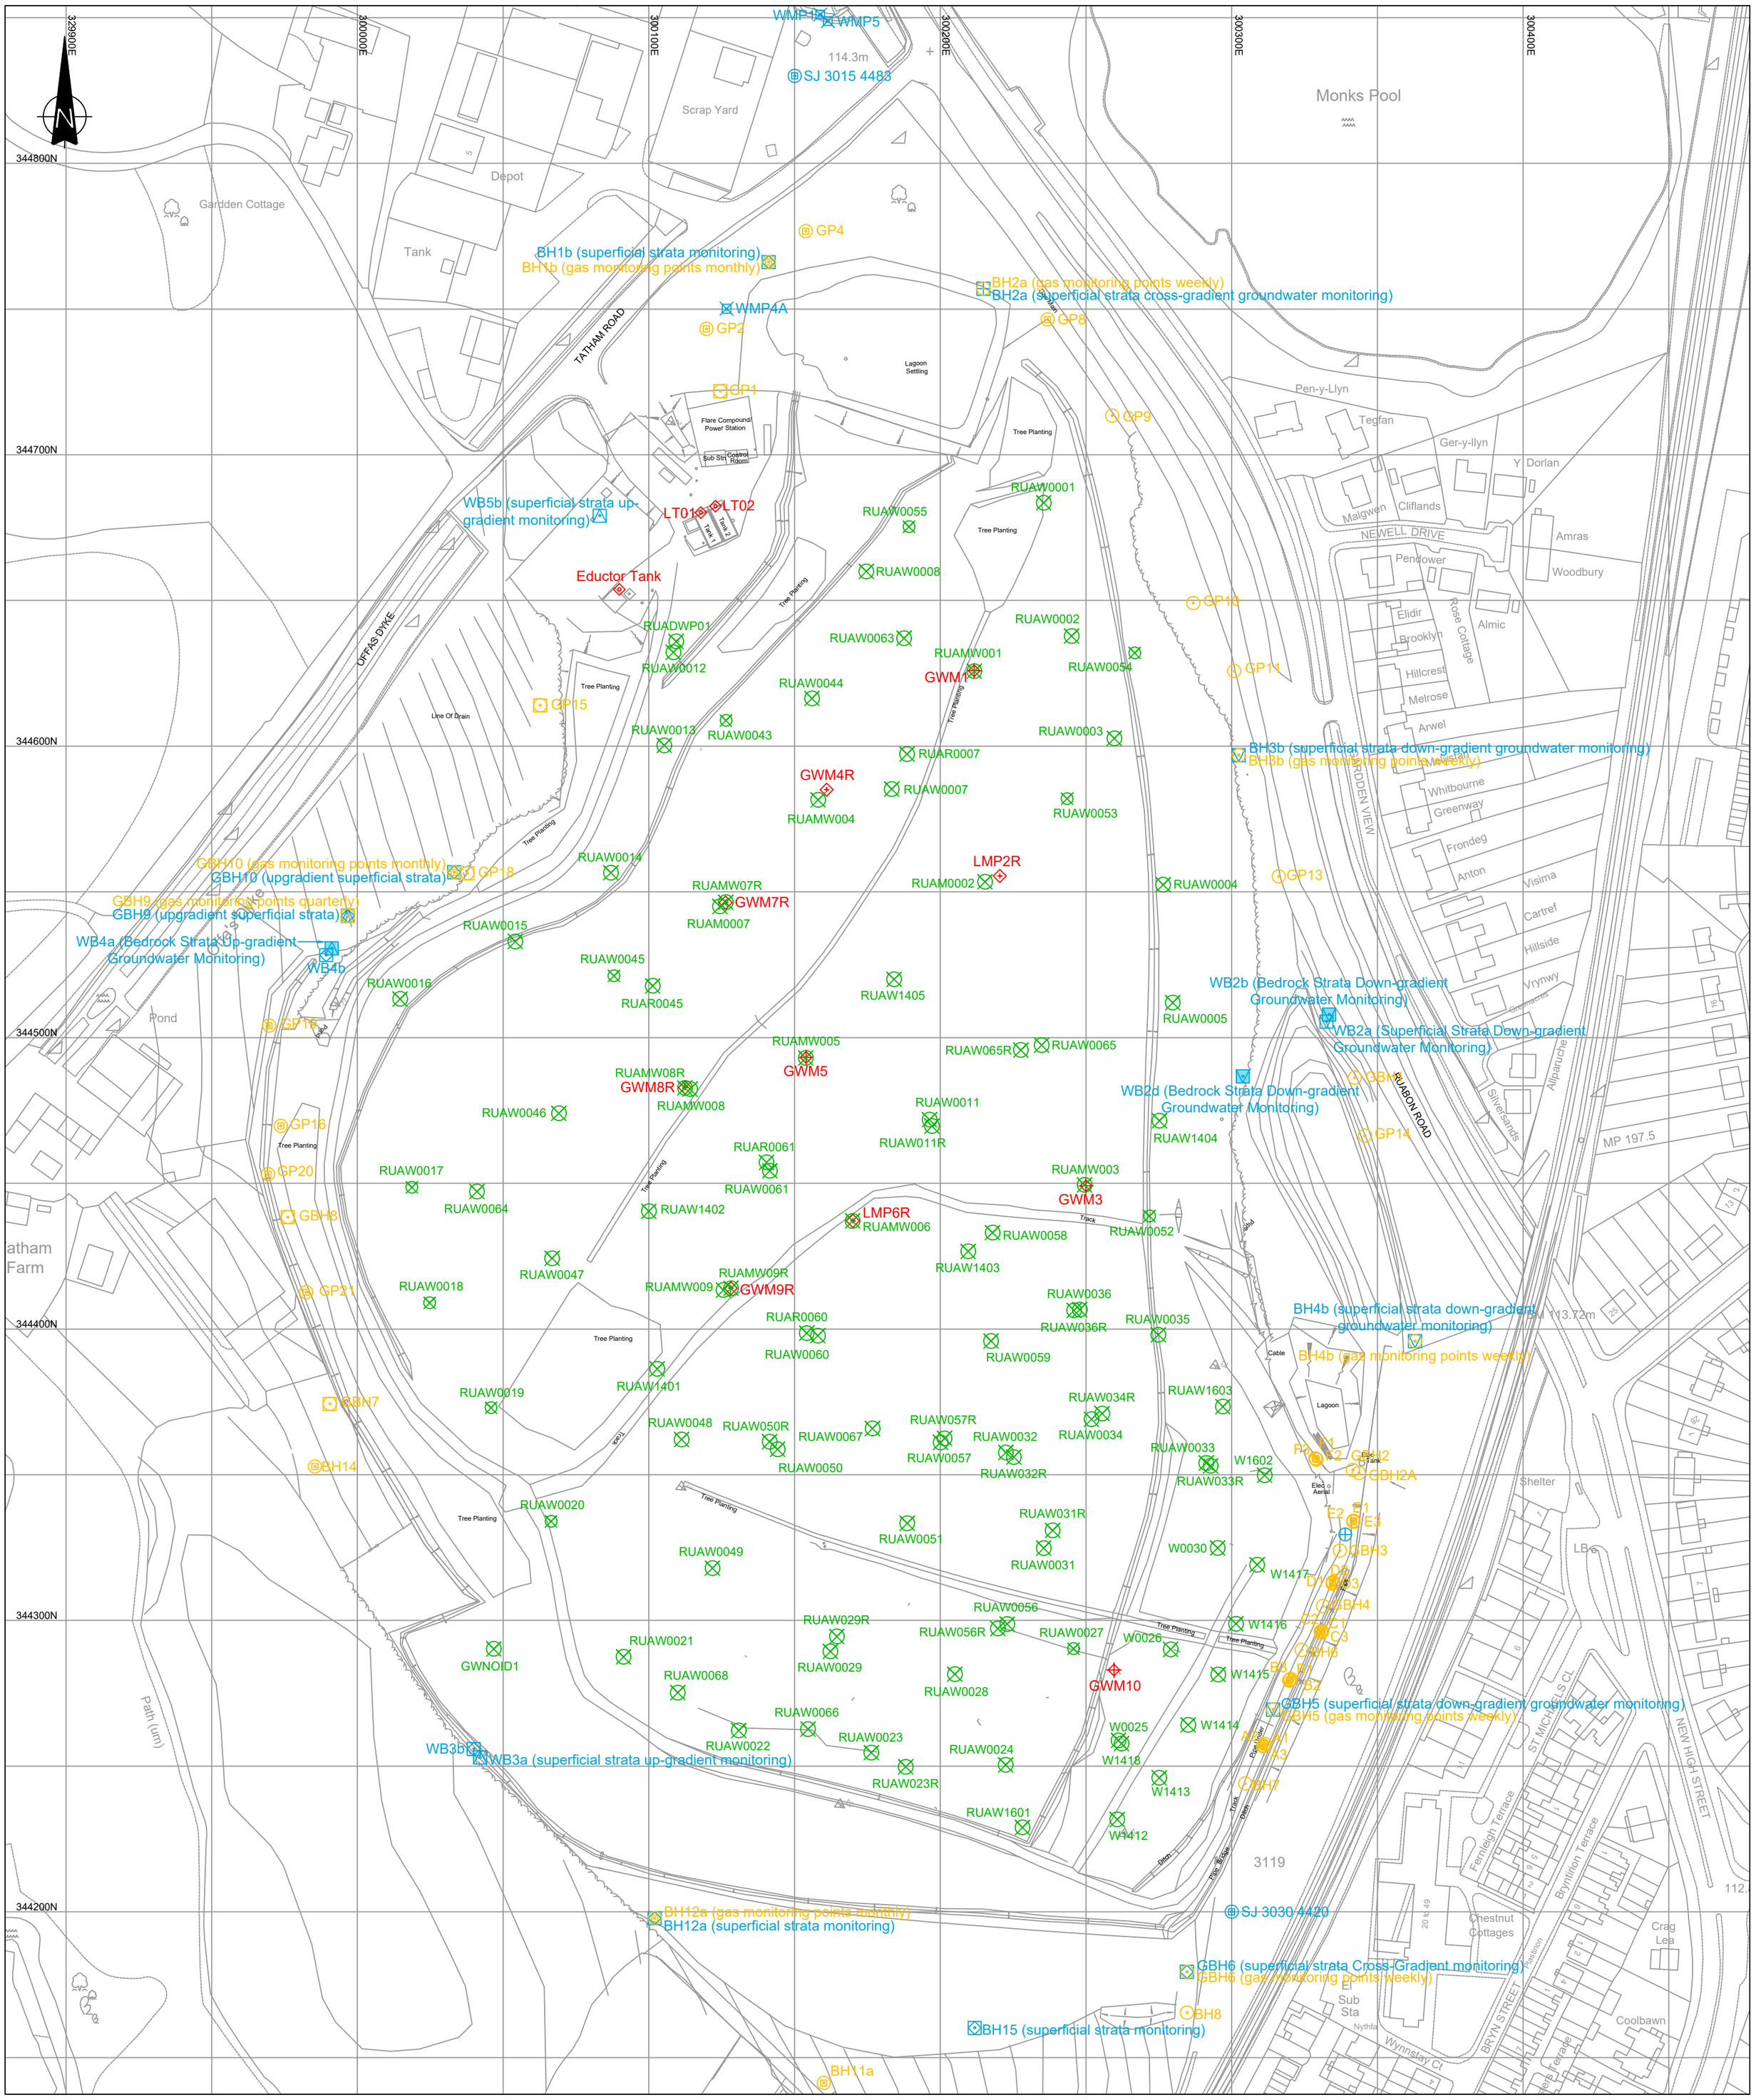

LEGEND:

- Superficial Strata Up-gradient Groundwater Monitoring
- Superficial Strata Cross-gradient Groundwater Monitoring
- Superficial Strata Down-gradient Groundwater Monitoring
- Bedrock Strata Up-gradient Groundwater Monitoring
- Bedrock Strata Down-gradient Groundwater Monitoring
- Superficial Strata Monitoring
- Surface Water Monitoring Point
- Surface Water Discharge Location
- Groundwater Sump
- Leachate Collection Point
- Leachate Monitoring Point
- Leachate Tank Sample Point
- Gas Monitoring Point - Weekly
- Gas Monitoring Point - Monthly
- Gas Monitoring Point - Quarterly
- Landfill Gas Extraction Point

NOTES:

1. ALL DIMENSIONS IN MILLIMETRES AND ALL LEVELS IN METRES ABOVE ORDNANCE DATUM.

2. DO NOT SCALE FROM THIS DRAWING.

3. ANY ANOMALIES IDENTIFIED WITH THE DETAILS SHOWN ON THIS DRAWING ARE TO BE BROUGHT TO THE ATTENTION OF FCC ENVIRONMENT (UK) LIMITED PRIOR TO CONSTRUCTION WORKS COMMENCING.

Revision:	Date:	Description:	By:	Chk:
-	-	-	-	-
-	-	-	-	-
-	-	-	-	-

Reference files:

Information taken from the Co-ordinated Surveys drawing CS5634 dated 28th September 2005.

Reproduced from Ordnance Survey Digital maps with the permission of the Controller of Her Majesty's Stationery Office. © Crown copyright. FCC Environment (UK) Limited,
3 Sidings Court, White Rose Way, DONCASTER DN4 5NU. Licence No 0100031673

FCC Environment (UK) Limited
3 Sidings Court, White Rose Way, Doncaster. DN4 5NU

Site: **RUABON**
LANDFILL SITE

Drawing Title: **MEPP**

Drawn By:	Checked By:	Date:	Scale:	Paper Size:
BS	CS	30.01.23	1:1500	A2

Status:	Revision:	Drawing No:	Plan Number:
FINAL	-	478M035	PLAN 4B

Last Saved By: Ben.Stocks Date: 16-Jan-23 Plot By: stocks, benjamin Date: 30-Jan-23