# Mark Sealy, Brithdir Forest Hydro
# Powerhouse section and levels

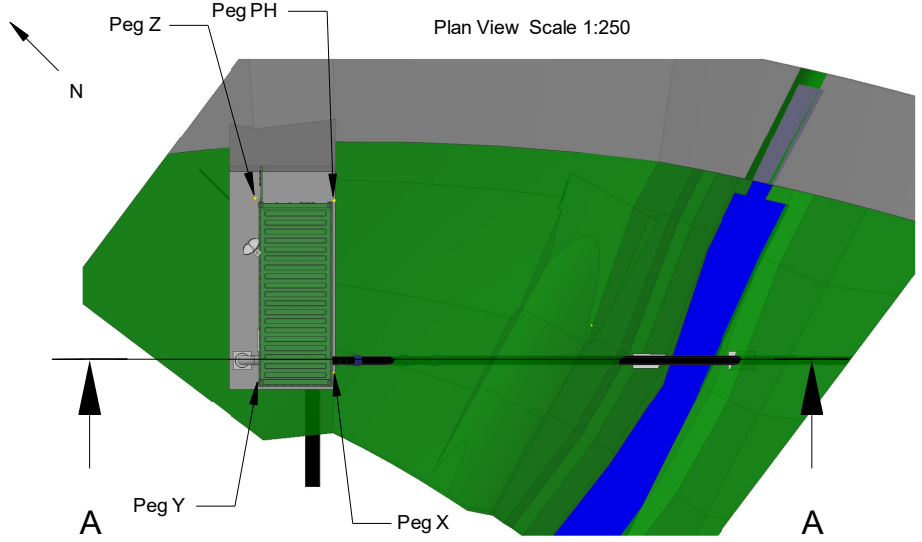


| Item | Level mAOD |
|---|---|
| Top of peg PH | 221.815 |
| Top of peg X | 221.006 |
| Top of peg Y | 221.356 |
| Top of peg Z | 221.814 |
| Stainless screw in rock, X2 | 222.321 |
| Stainless screw in tree stump, X3 | 221.686 |

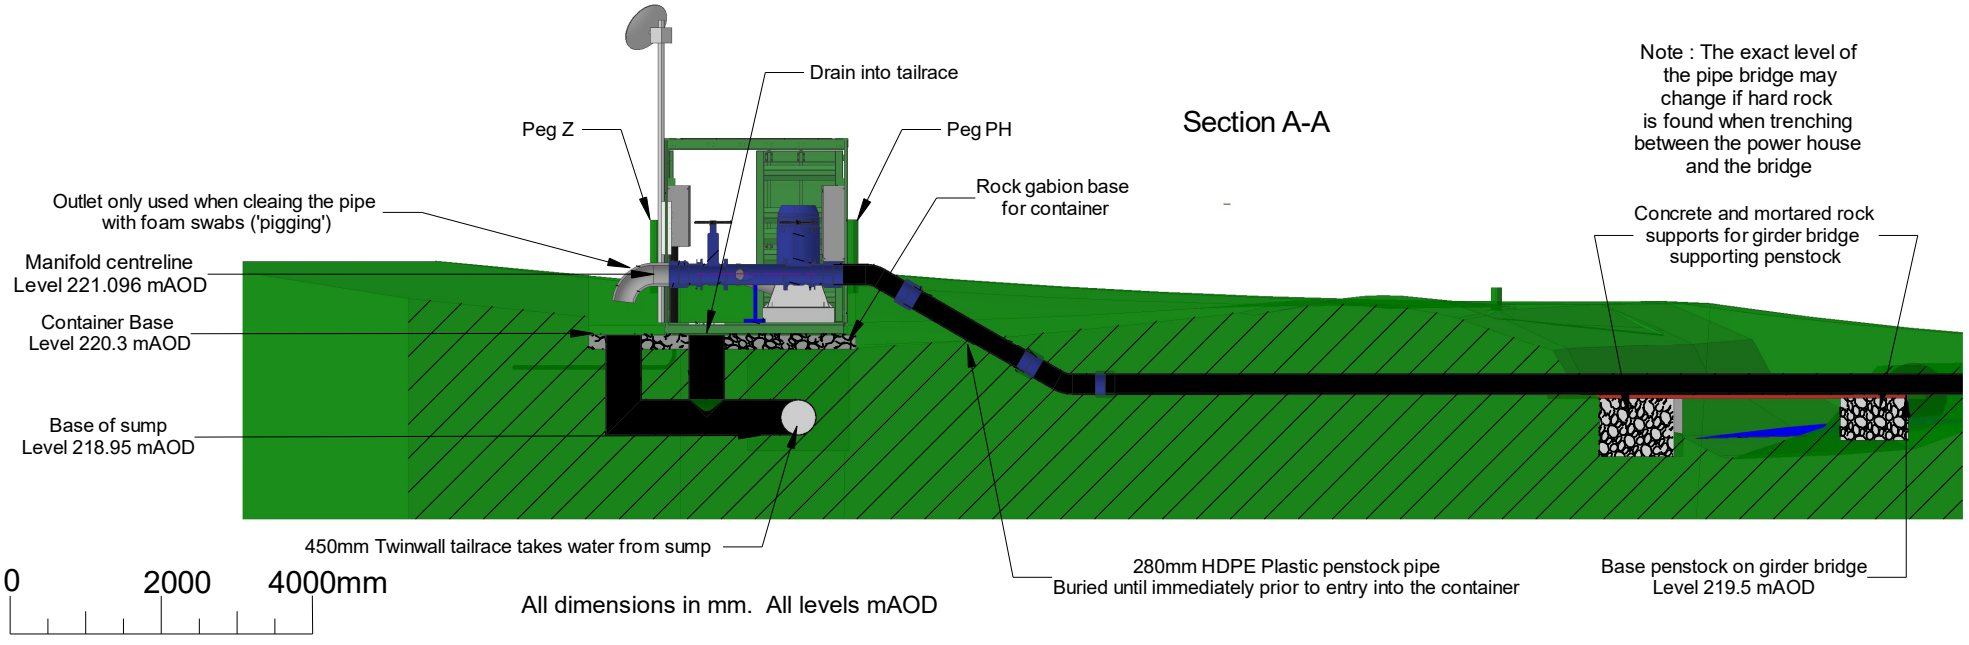


All dimensions in mm. All levels mAOD

| | | |
|---|---|---|
| *Client :* **Mark Sealy**<br>*Address :* Brithdir Forest Hydro, Brithdir, Dolgellau, LL40 2SA<br>*Drawn By :* MJP | Date : 07/03/23<br>Scale : 1 : 100 @ A4<br>Drawing No : 23030701<br>Version : 1 | Revision Details |


Greenearth Hydro

Greenearth Hydro Limited
The Cottage, Rhiw, Pwllheli, LL53 8AE
Tel: 07980 670046 www.greenearthhydro.co.uk
Company Registration Number 7417466
MCS Hydro Transition Installer 123