Drawn	Approved	Date
HydroWatt GmbH	P Maher	23.02.2023

Design flow:	200 l/s
Head:	3.25 m
Wheel diameter:	2.70 m
Speed:	11 rpm
Power (Mech):	4.2 kW
Power (Elec):	3.5 kW

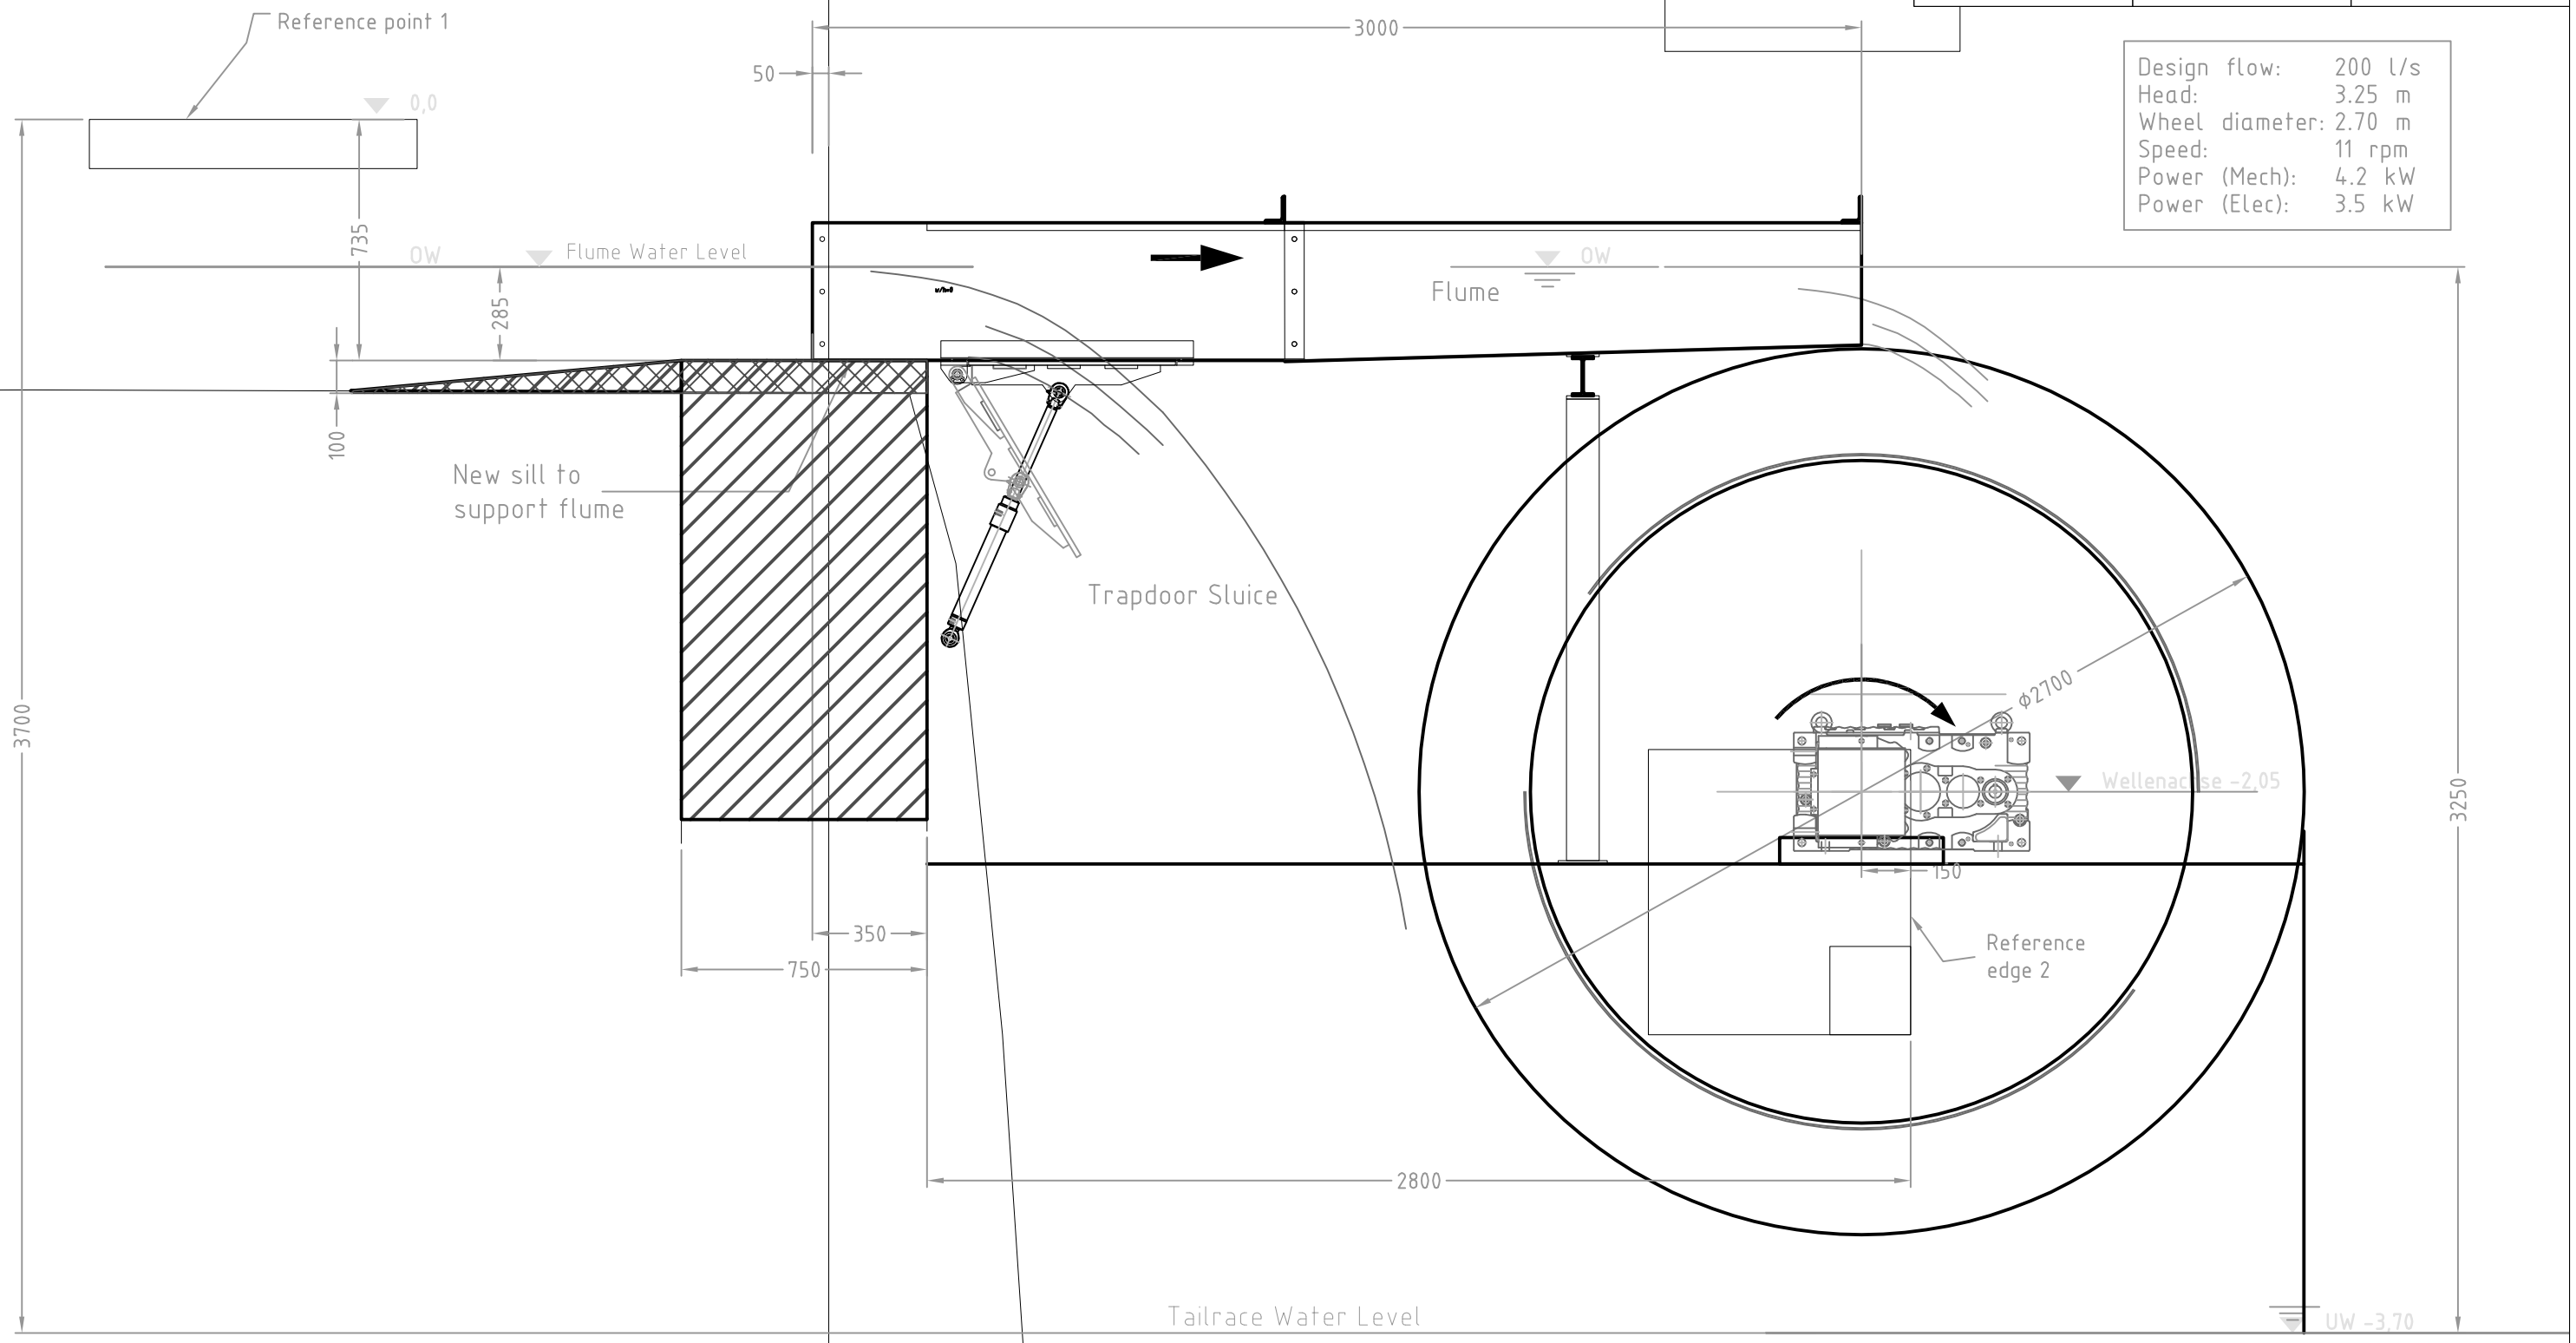

Notes

Existing installation - Commissioned 07/03/2008

Stage Construction

Drawing Overshot waterwheel installation section B - B

Job HM020 Maerdy Mill Hydropower

Hydromatch Ltd
10 Fore Street
Uffculme
Devon
EX15 3AN

Tel: +44(0)1884 798869
Email: consultng@hydromatch.com
www.hydromatch-consulting.couk

Drawing No.	Version
HM020 A05b	A
Scale	**Sheet**
1:20 @ A3	2/3