NO.	REVISION	BY	DATE
4	ADDITION OF A14 PRESSURE RELEASE POINT FOR LNG RELEASE POINT A1 TEXT ADDED BACK	TEJ	07-02-12

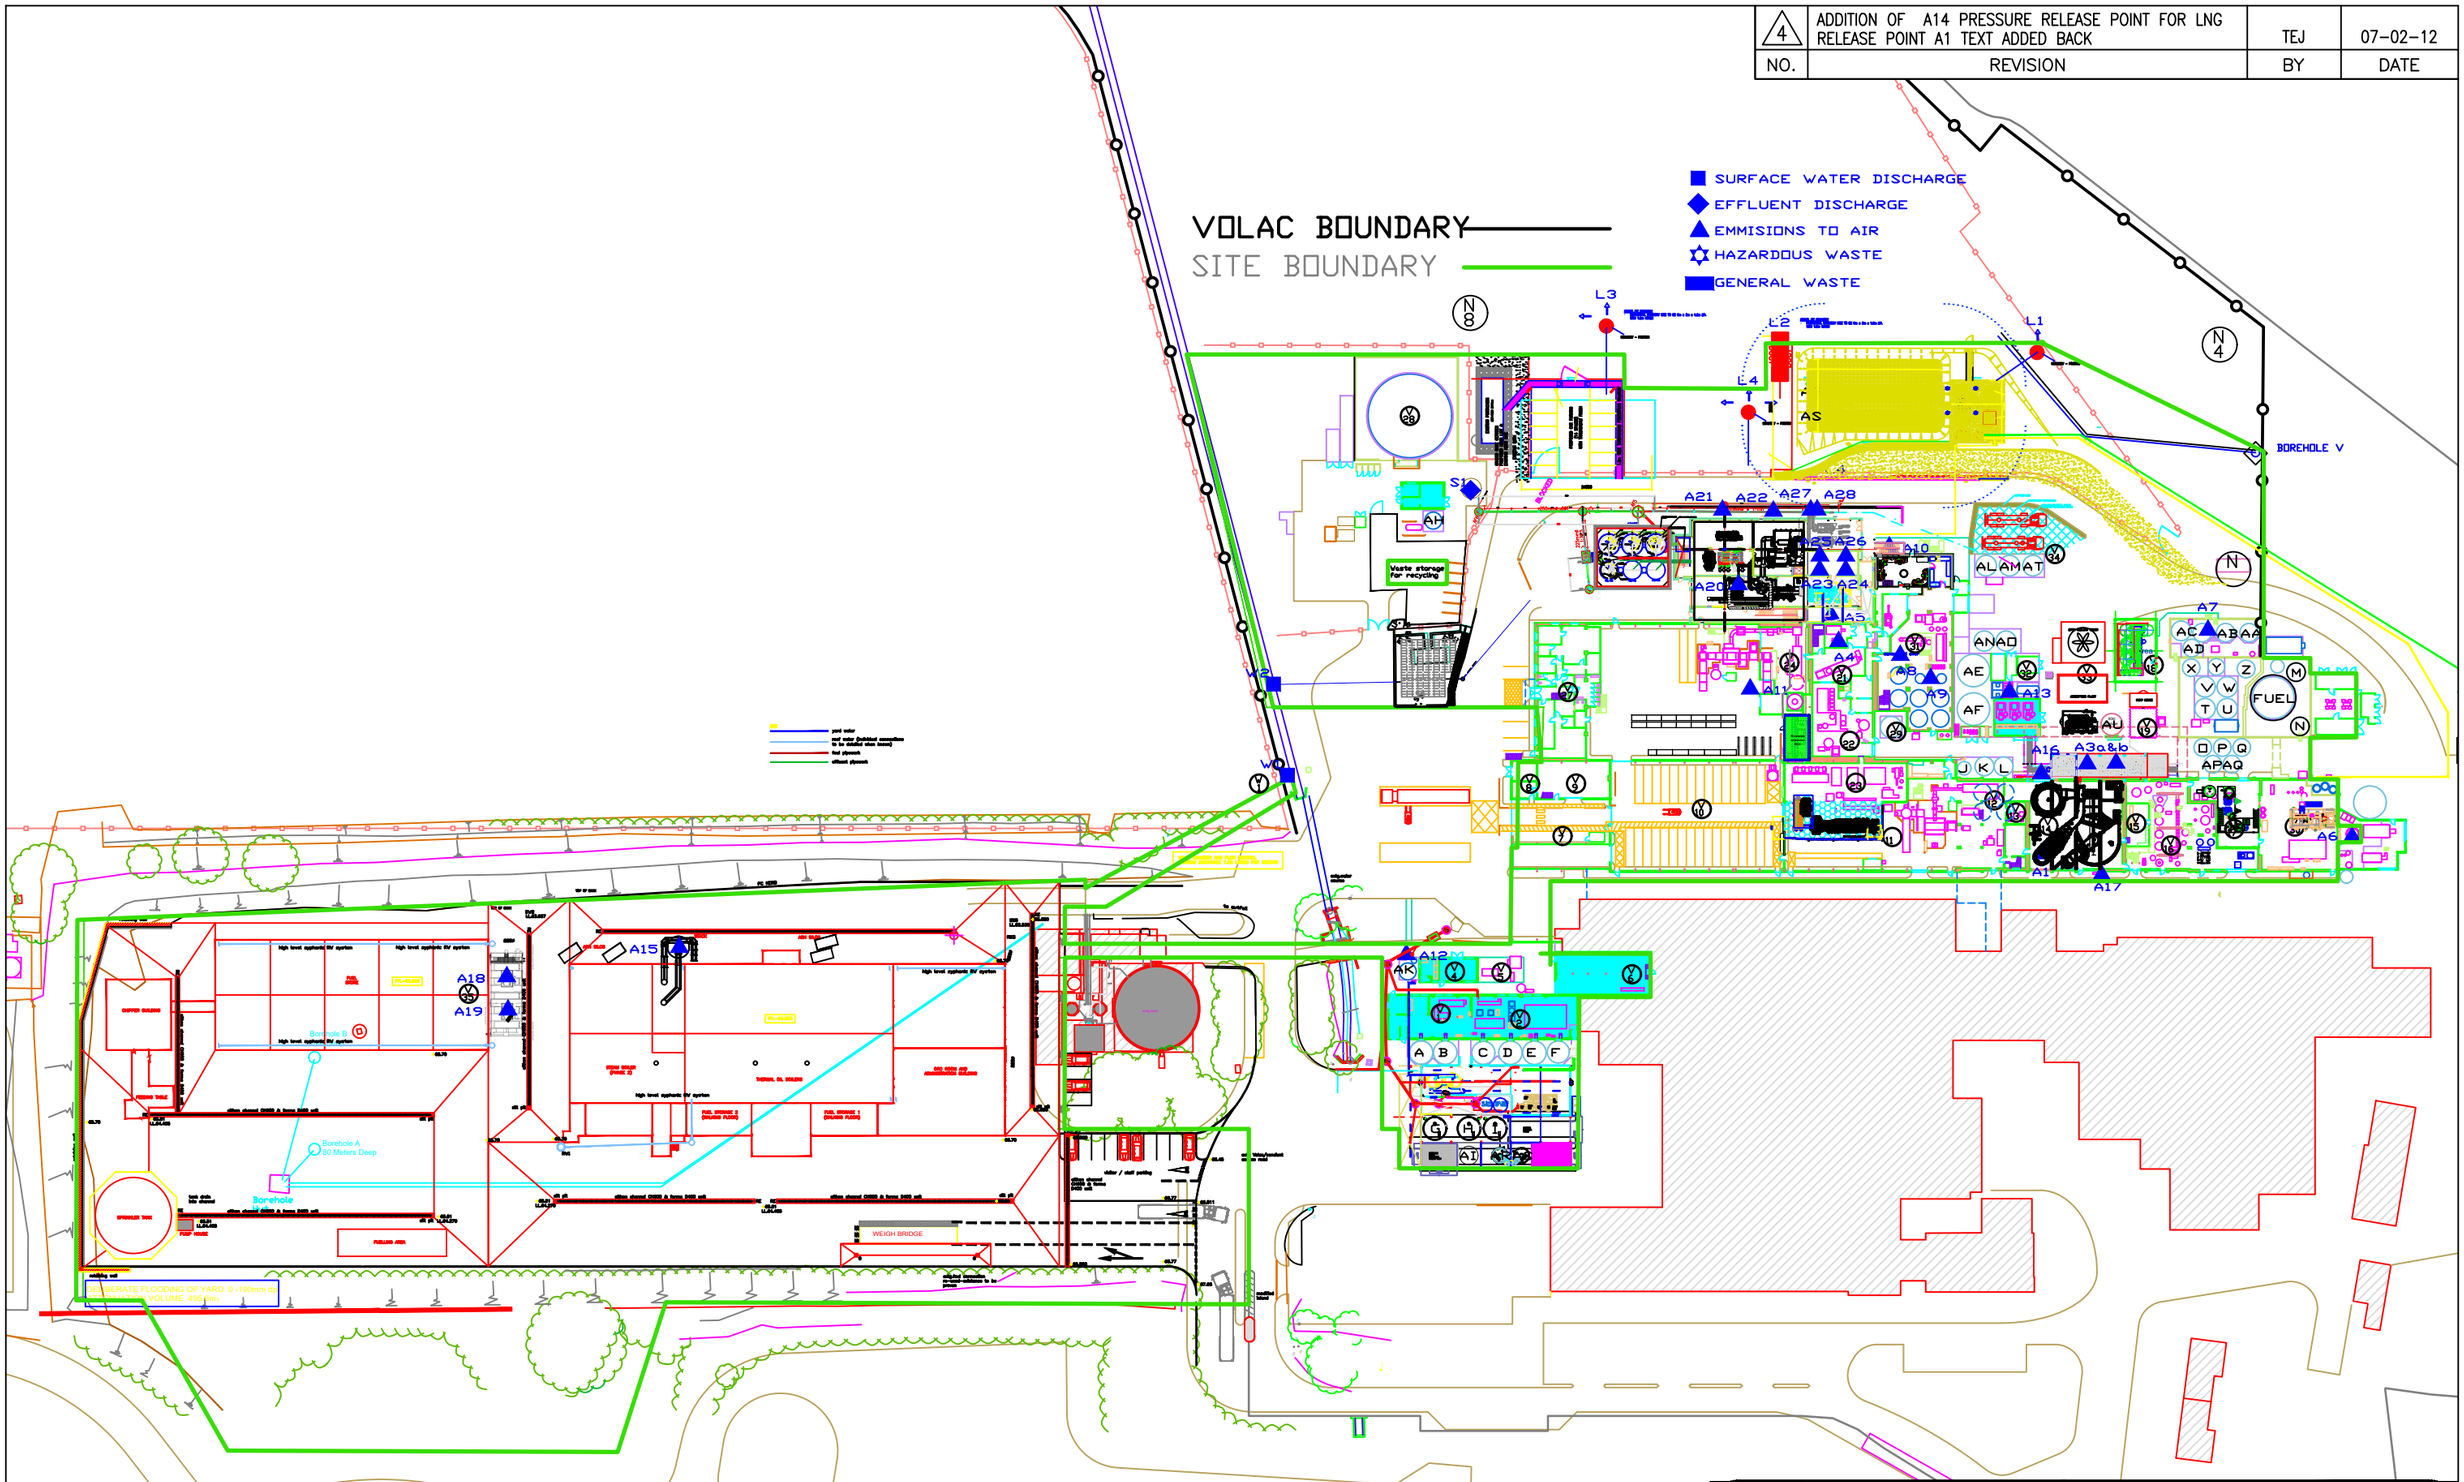

volac

DISCHARGE POINTS

PROJECT NO. :	Aeron	DATE: 11-11-19	PAGE 1 OF 1
BY: TEJ	CHK'D:	SCALE: NTS	REV. 10.4
FILE NAME:	COLLECTIVE PPC	DWG NO.:	IPPC_01-03