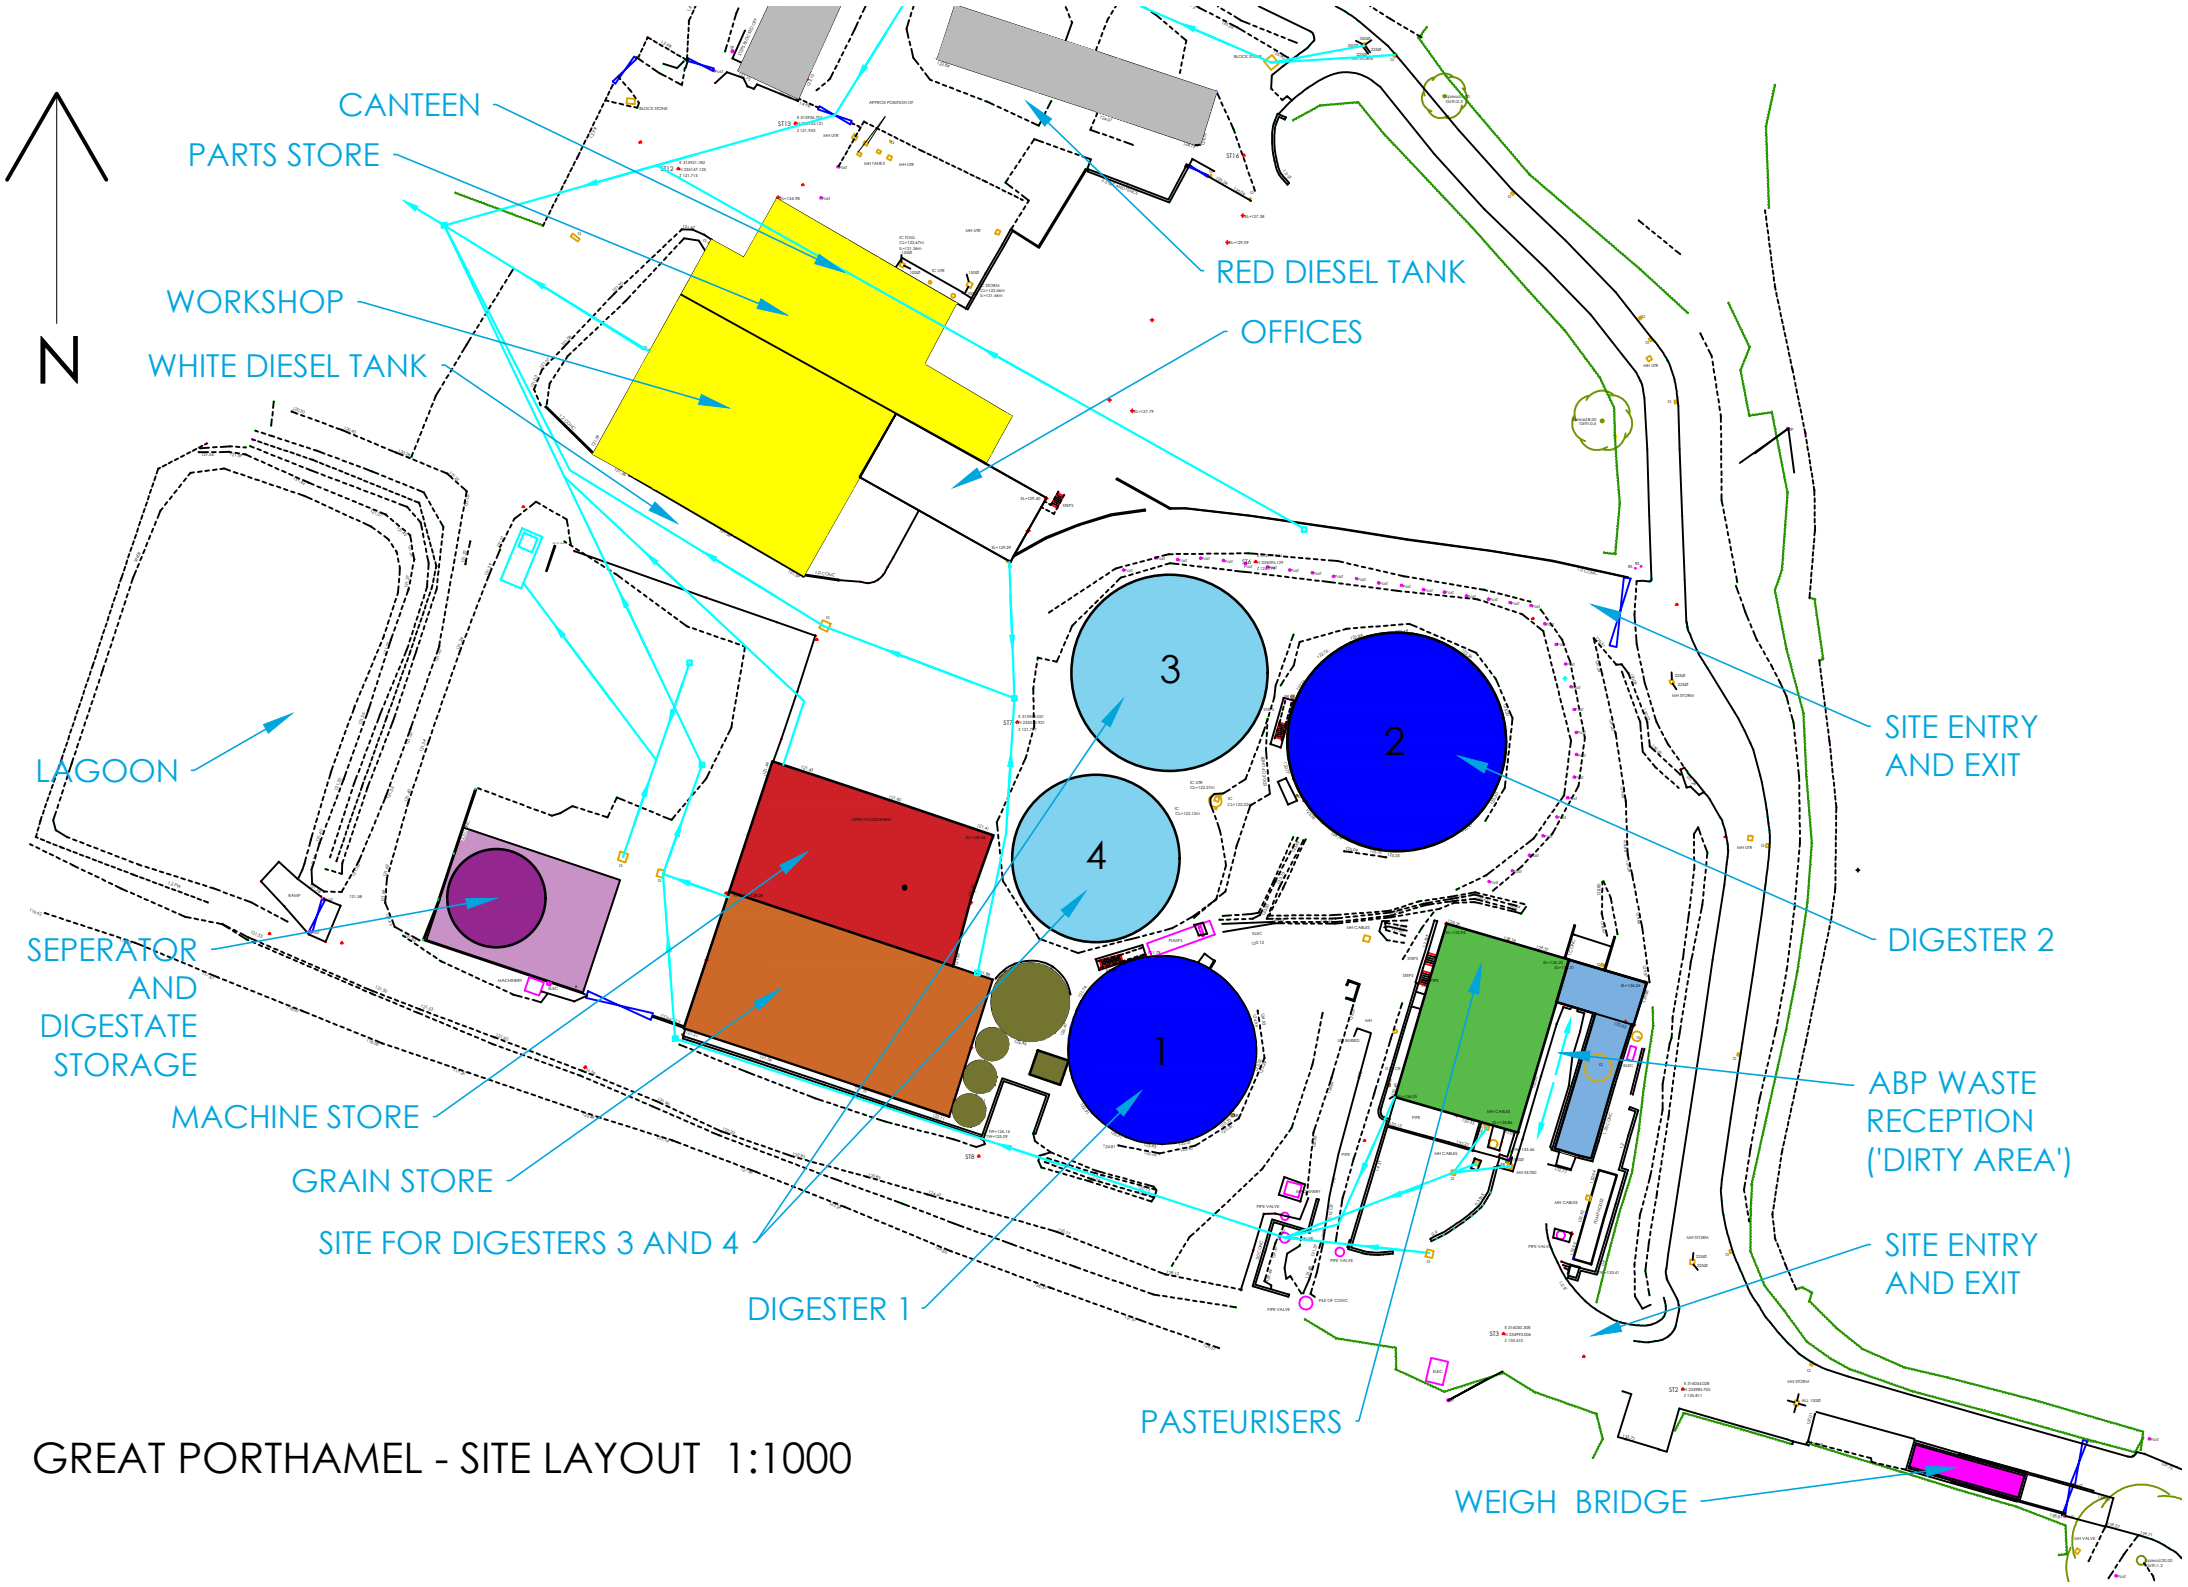

GREAT PORTHAMEL - SITE LAYOUT 1:1000