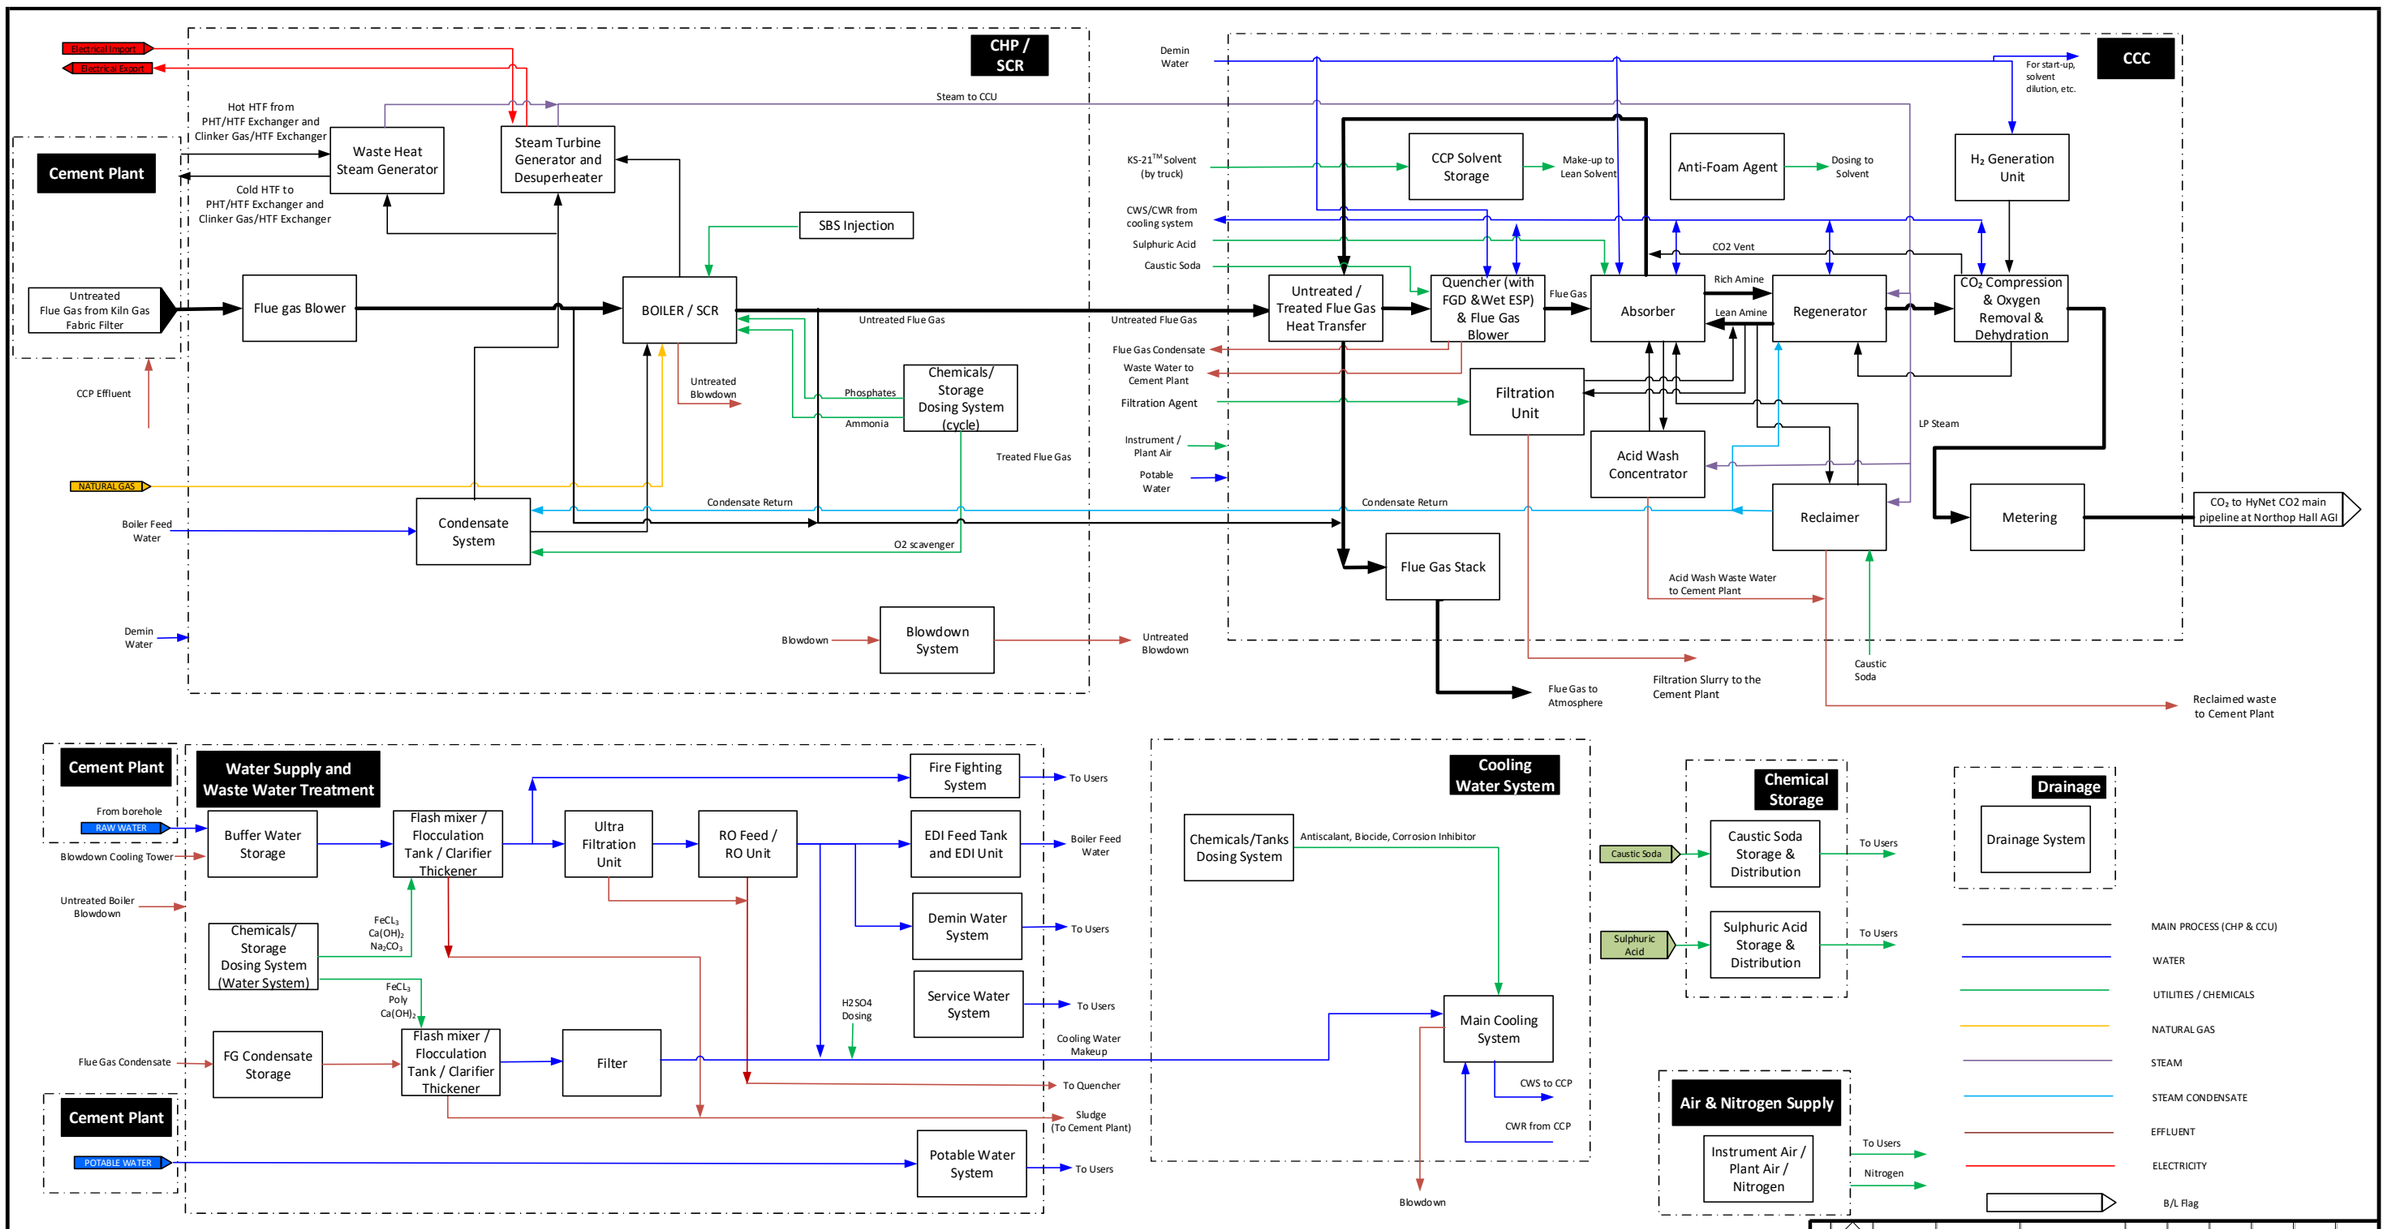

CONFIDENTIAL

REVISIONS	No.	DATE	DESCRIPTION	REFERENCE NO.	SECTION	APP'D	PROJECT TEAM	APP'D
	0	2024/02/07	IFD		SK	CV	AK	
	B	2023/11/21	IFR		JS	CV	AK	
	A	2023/11/15	IDC		CV	AK	AK	

ORDER No.	
PROJECT TEAM	Heidelberg Materials
APPROVED	
SECTION	
APPROVED	
DWN. DATE	06/11/2023

CUSTOMER: Heidelberg Materials
PROJECT TEAM: MITSUBISHI HEAVY INDUSTRIES, worley

PROJECT
PADESWOOD CARBON CAPTURE AND STORAGE FEED

BLOCK FLOW DIAGRAM

DWG. No. 215000-00190-000-PR-DBD-00001
REV 0