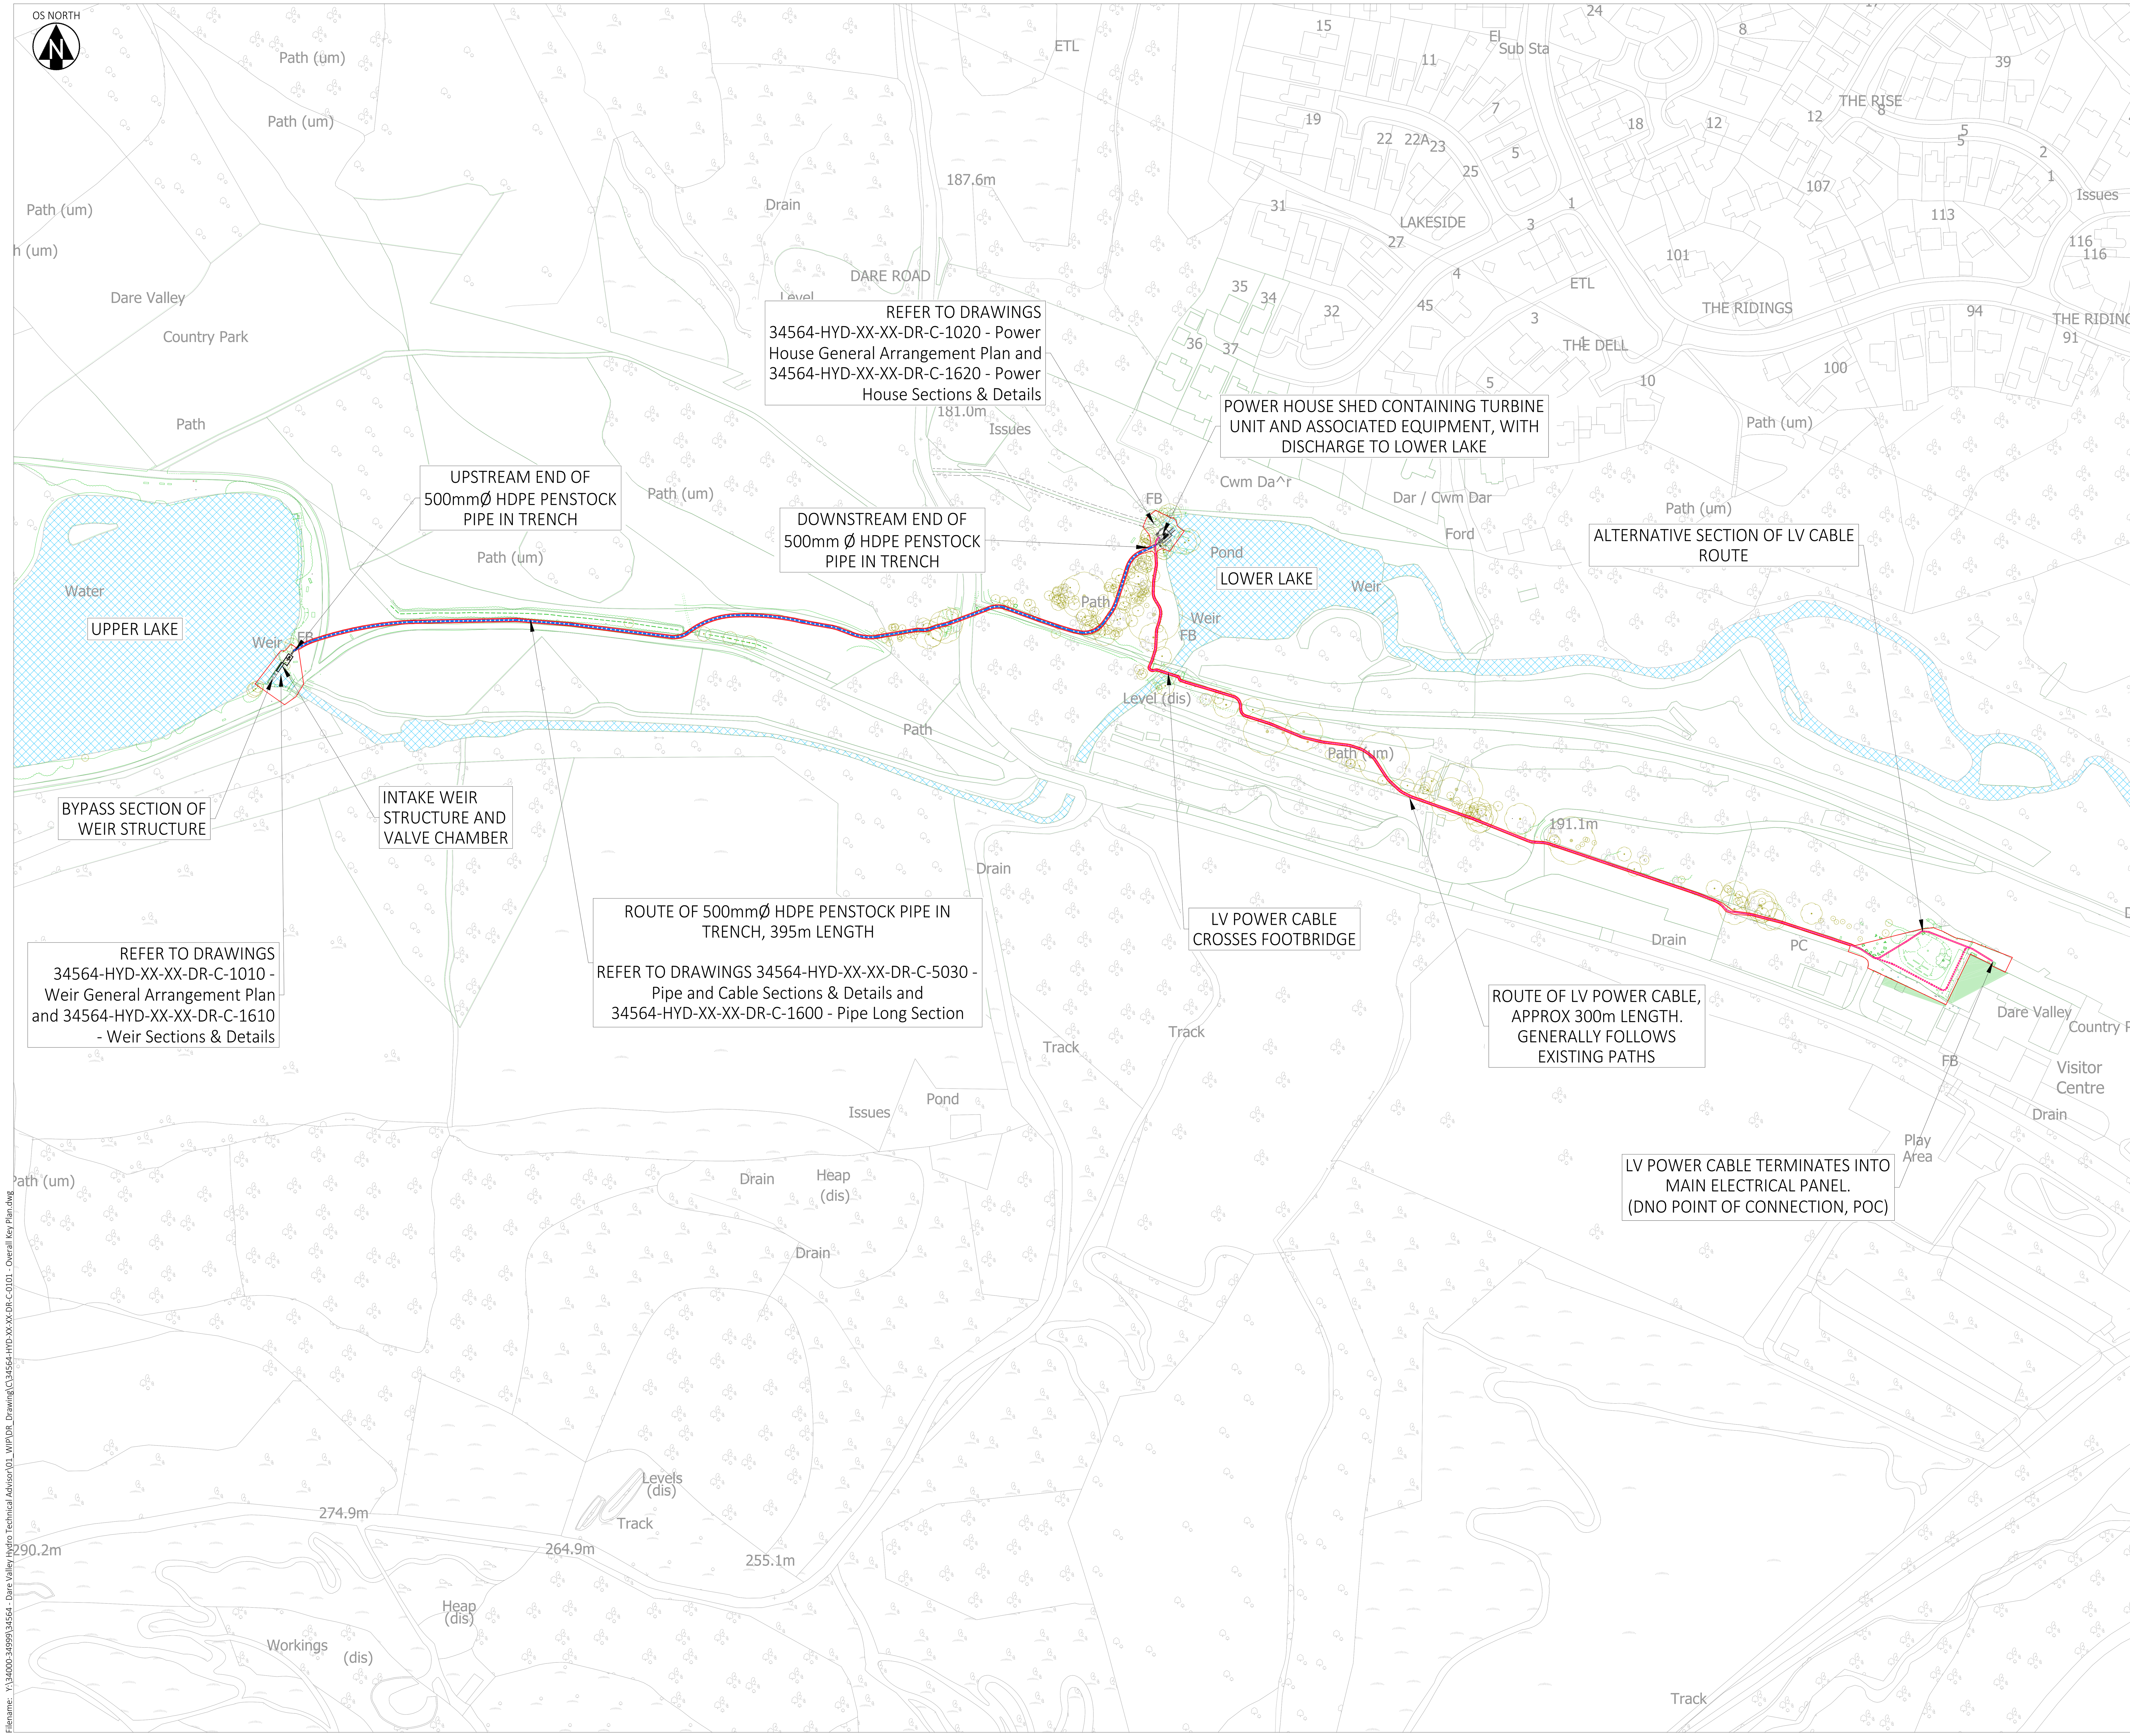

Filename: Y:\34000-34999\34564 - Dare Valley Hydro Technical Advisor\01_WIP\DR_Drawing\C\34564-HYD-XX-XX-DR-C-0101 - Overall Key Plan.dwg

DO NOT SCALE

KEY

RED LINE BOUNDARY

REVISIONS

Rev.	Revision Notes	Date	Drawn By	Checked | Approved
P01	First Issue for planning	27/09/24	FA	RB | RB

Hydrock now Stantec

3rd Floor, Wharton Place
13 Wharton Street
Cardiff
CF10 1GS
t: +44(0)2920 023665
e: cardiff@hydrock.com

CLIENT
RHONDDA CYNON TAF COUNTY BOROUGH COUNCIL

PROJECT
DARE VALLEY COUNTRY PARK
MICRO HYDRO DEVELOPMENT

TITLE
OVERALL KEY PLAN

HYDROCK PROJECT NO.	SCALE @ A1
C-34564	1:1250

STATUS DESCRIPTION	STATUS
SUITABLE FOR INFORMATION	S2

DRAWING NO.	REVISION
34564-HYD-XX-XX-DR-C-0101	P01