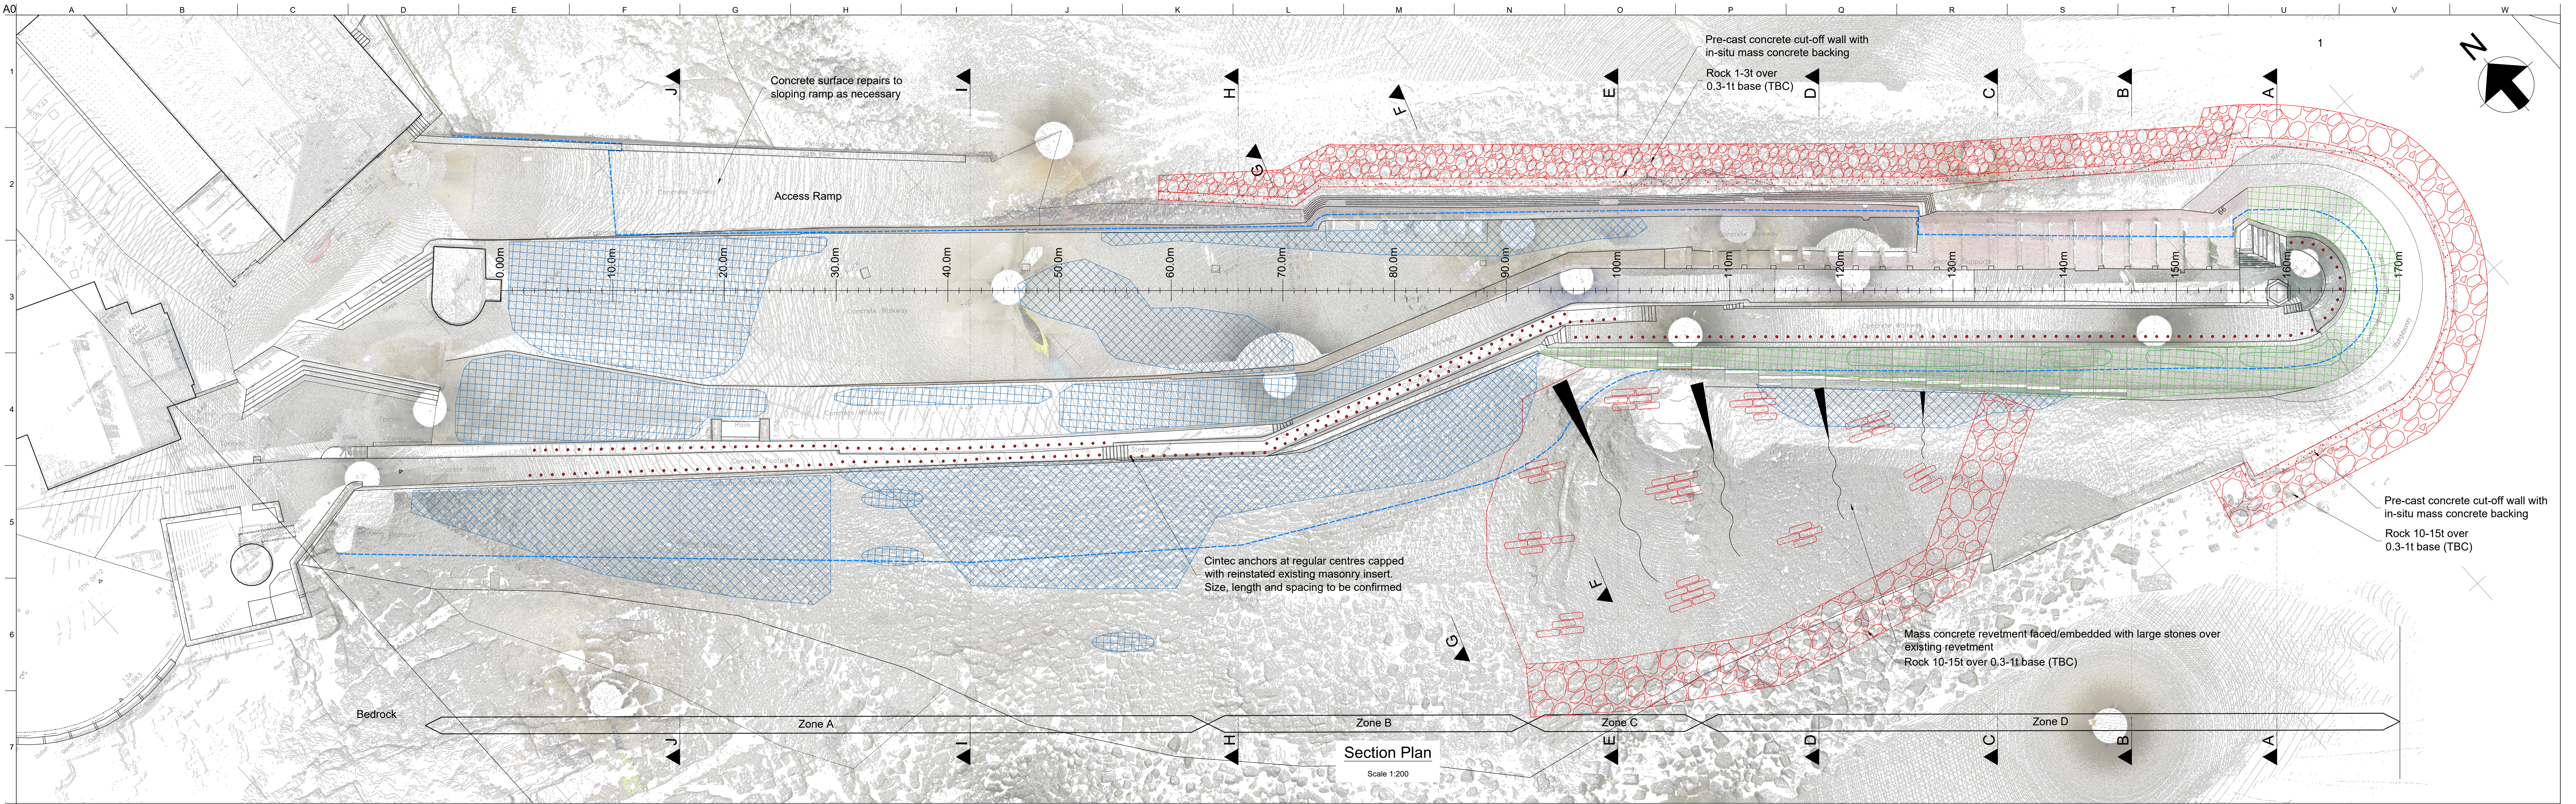



Key Plan

General

- Concrete with construction joints
- Limestone Masonry
- Brick work jetty
- Faced Stone Revetment


Repairs

- Void repairs
- Concrete patch repairs (subject to survey)

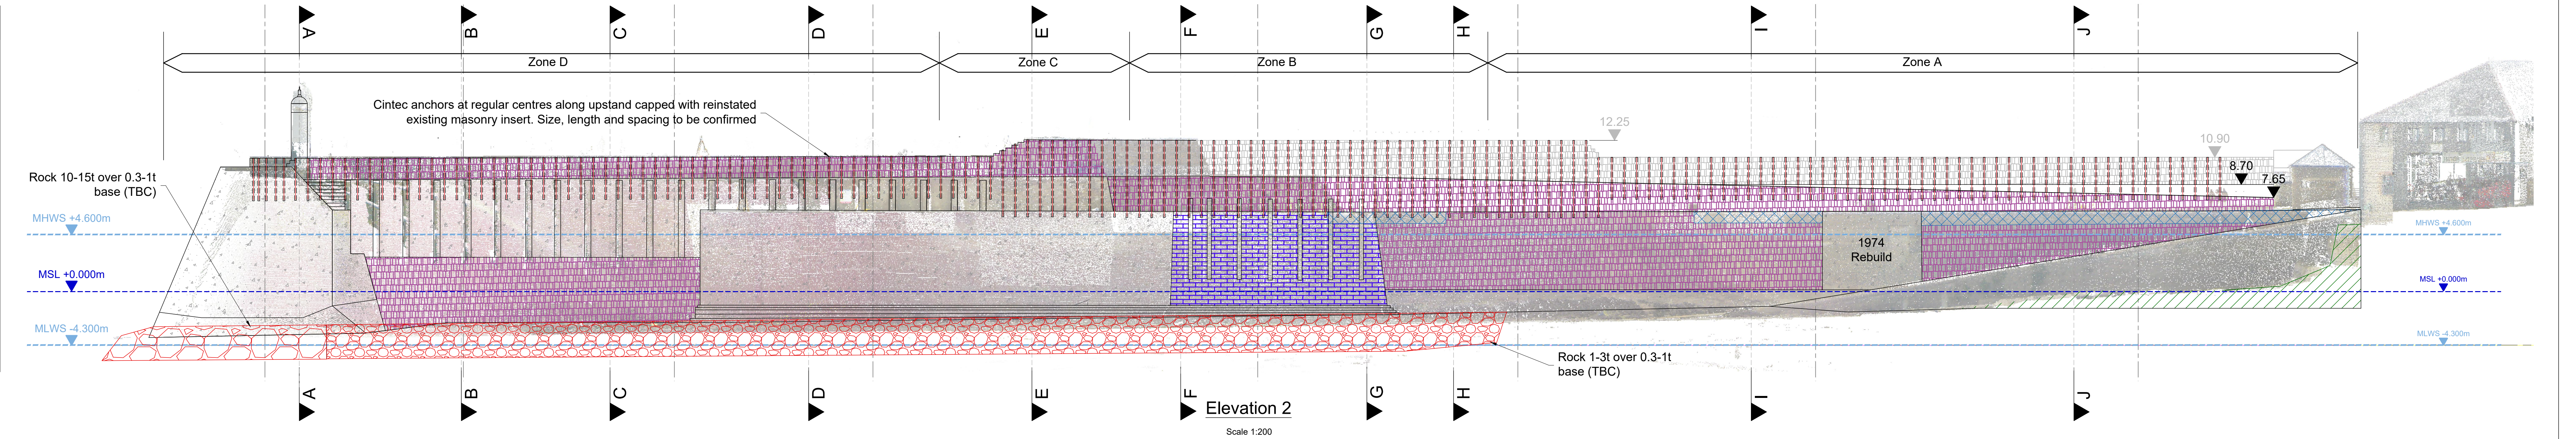

- General Notes**
- This drawing is to be read in conjunction with all relevant Engineers drawings, reports and specifications
 - Any discrepancies in the information provided should be immediately reported to the Engineer prior to commencement of the works
 - All levels are shown in metres above Ordnance Datum (mAOD) unless noted otherwise
 - All dimensions are in metres unless noted otherwise.
 - Do not scale from this drawing, only figures, dimensions and levels are to be used.

- This drawing has been constructed from the following surveys. Contract Surveys (Wales) LTD topographic survey drawing No. 4472/200A 01/1 dated April 1998 provided by Bridgend County Borough Council.
- LIDAR and drone survey by Terradat January, 2018.
- All coordinates are to OSGB36 grid, scale factor 1.0
- Ground profile is indicative only based upon available ground investigation data. Refer to Arup GIR for borehole logs and summary of investigations carried out to date.
- Location of voids is indicative. Refer to Geophysical Survey Report by Terradat, December 2017
- Exact location of spalled concrete to be confirmed following survey prior to works

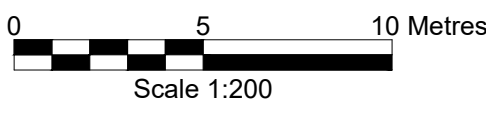

P03	29/07/19	SS	WT	JHR
For planning				
P02	03/07/19	AW	WT	RC
For planning				
P01	24/05/19	AW	WT	RC
Issue	Date	By	Chkd	Appd

ARUP

4 Parkhead St, Capital Waterwise
Cardiff, CF10 4AP
T +44(0)29 20473227 F +44(0)29 20472277
www.arup.com

Client
Bridgend County Borough Council,
Civic Offices,
Angel Street, Bridgend,
CF31 4WB

Job Title
Porthcawl Sandy Bay
Coastal Scheme

Western Breakwater
Proposed Strengthening and
Repair Works
Plan and Elevation

Scale of A0	1:200 @ A0
Discipline	Civil / Structural
Job No	264874
Drawing No	ARP-XX-WB-DR-CS-2801
Issue	P03