Revision: 1 Drawn: LP Checked: JG/EB Approved: EU Date: 2026-01-27

Filename: C:\Users\PringL\OneDrive - AECOM\General - Uniper Connah's Quay LCDP DCO\900_CAD_GIS\920_GIS\02_Maps\Environmental Permit Application\CQ_Environmental_Permit_Application_Air_Quality_20260127.aprx

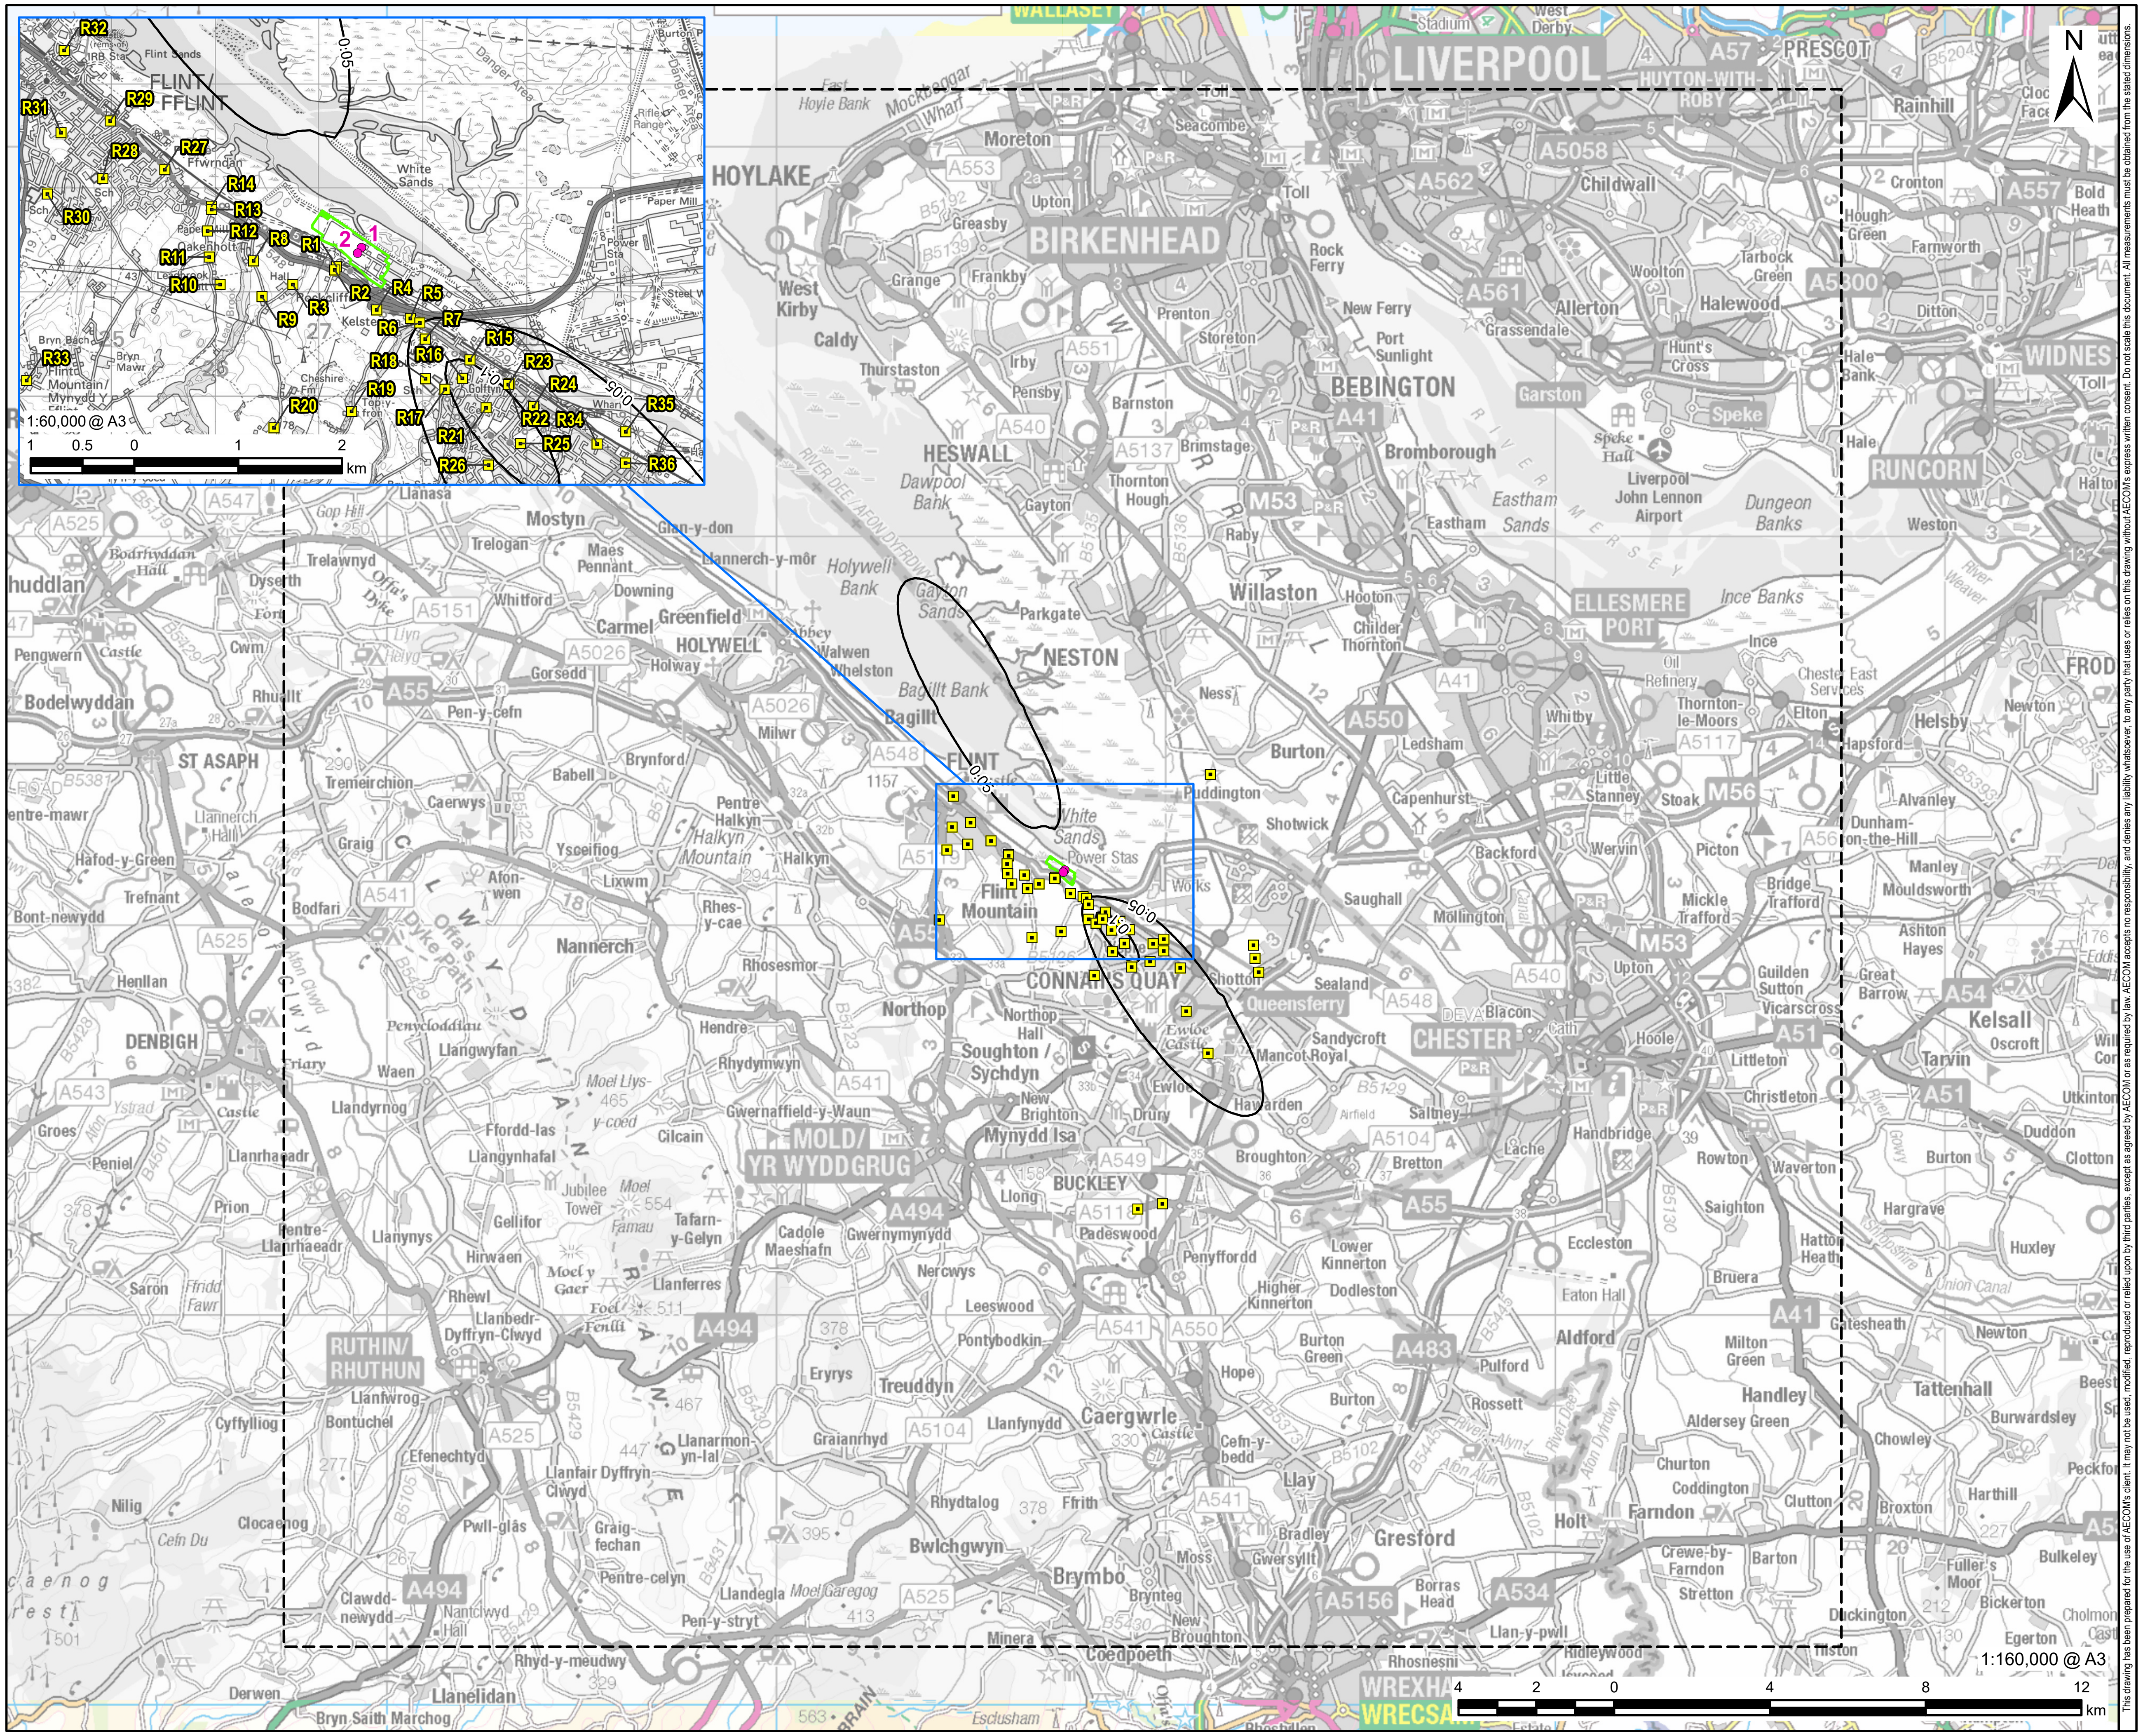


AECOM uniper

**PROJECT**

Connah's Quay Low Carbon Power

**CONSULTANT**

AECOM Limited
The Colmore Building
Colmore Circus, Queensway
Birmingham, B4 6AT
www.aecom.com

**LEGEND**

- Indicative Installation Boundary
- Model Domain
- Feed 1 - Absorber Stack
- Human Health Receptor
- Annual Mean $NO_2$ Process Contribution (µg/m³)

**NOTES**

© Crown Copyright 2025. All rights reserved.
Ordnance Survey Licence AC0000808122.
Contains OS data © Crown copyright 2025.

**ISSUE PURPOSE**

Environmental Permit Application

**DATE**

January 2026

**PROJECT NUMBER**

60756365

**FIGURE TITLE**

FEED 1 Abated Scenario, Annual Mean $NO_2$ Process Contribution (µg/m³), 2021 Meteorological Data

**FIGURE NUMBER**

Figure 6

This drawing has been prepared for the use of AECOM's client. It may not be used, modified, reproduced or relied upon by third parties, except as agreed by AECOM or as required by law. AECOM accepts no responsibility, and denies any liability whatsoever, to any party that uses or relies on this drawing without AECOM's express written consent. Do not scale this document. All measurements must be obtained from the stated dimensions.