


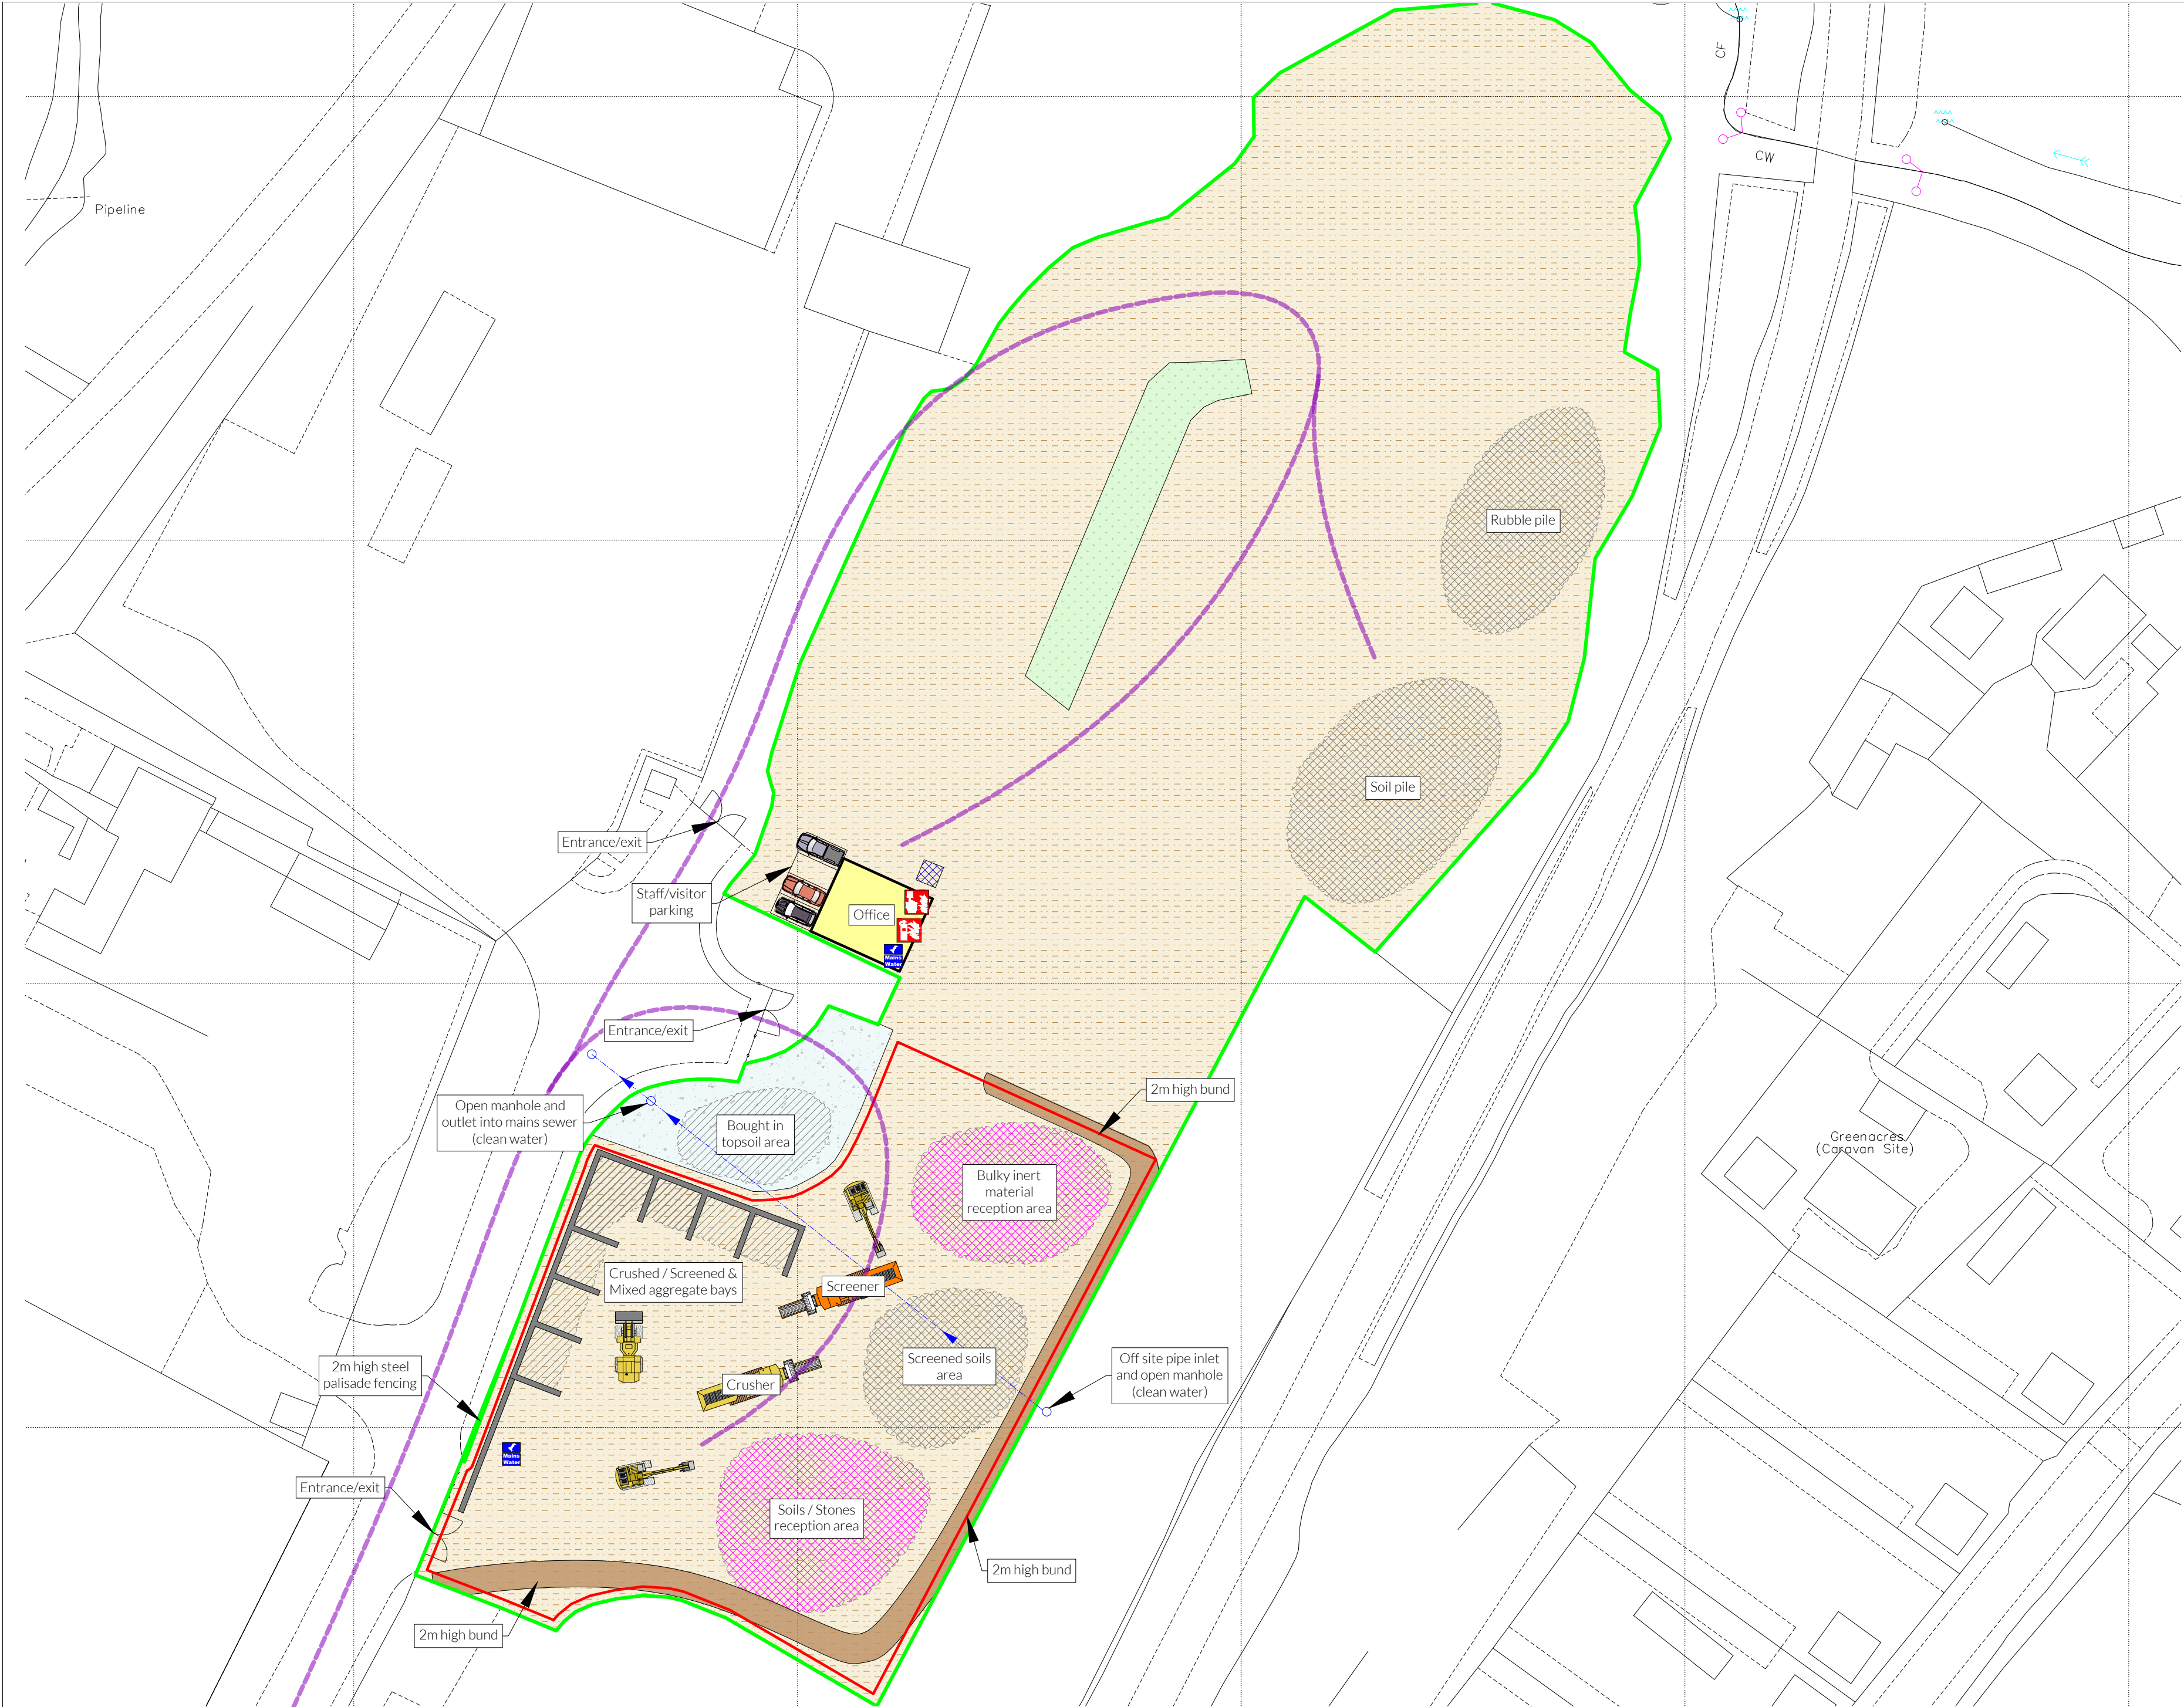


NOTES
Drawing for indication only. Reproduced with the permission of the controller of H.M.S.O. Crown copyright licence No. 100022432. This drawing is copyright and property of Oaktree Environmental Ltd.

REVISION HISTORY

Rev:	Date:	Init:	Description:
-	4.11.24	JH	Initial drawing
A	21.04.26	JH	Amendment

- KEY:
- Permit boundary
 - Mobile crusher Part B area
 - Waste storage areas
 - Non-waste storage areas
 - Non-waste fuel, fluids
 - Temporary storage areas
 - Concreted areas
 - Hardstanding areas
 - Vegetated areas
 - Office/welfare
 - Mains water
 - Firefighting equipment/extinguishers (indicative locations)
 - Fire alarms (indicative locations)
 - Access route for emergency services
 - Pan, tilt & zone cameras with 360 50cm coverage
 - Underground culvert pipe
 - Open manhole / Pipe inlet/outlet

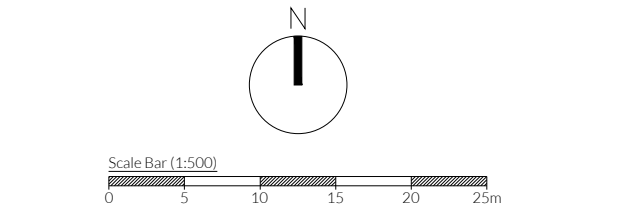

TITLE:
SITE LAYOUT PLAN

CLIENT:
ML Hughes Plant Hire Ltd

PROJECT/SITE:
Llandygai Transfer Station, Plot 29, Llandygai Industrial Estate, Bangor LL57 4YH

SCALE @ A2: 1:500	CLIENT NO: 3307	JOB NO: 003
----------------------	--------------------	----------------

DRAWING NO: LIE-3307-03	REV: A	STATUS: Issued
----------------------------	-----------	-------------------

DATE: 21.04.26	DRAWN: JH	CHECKED: CP
-------------------	--------------	----------------

