


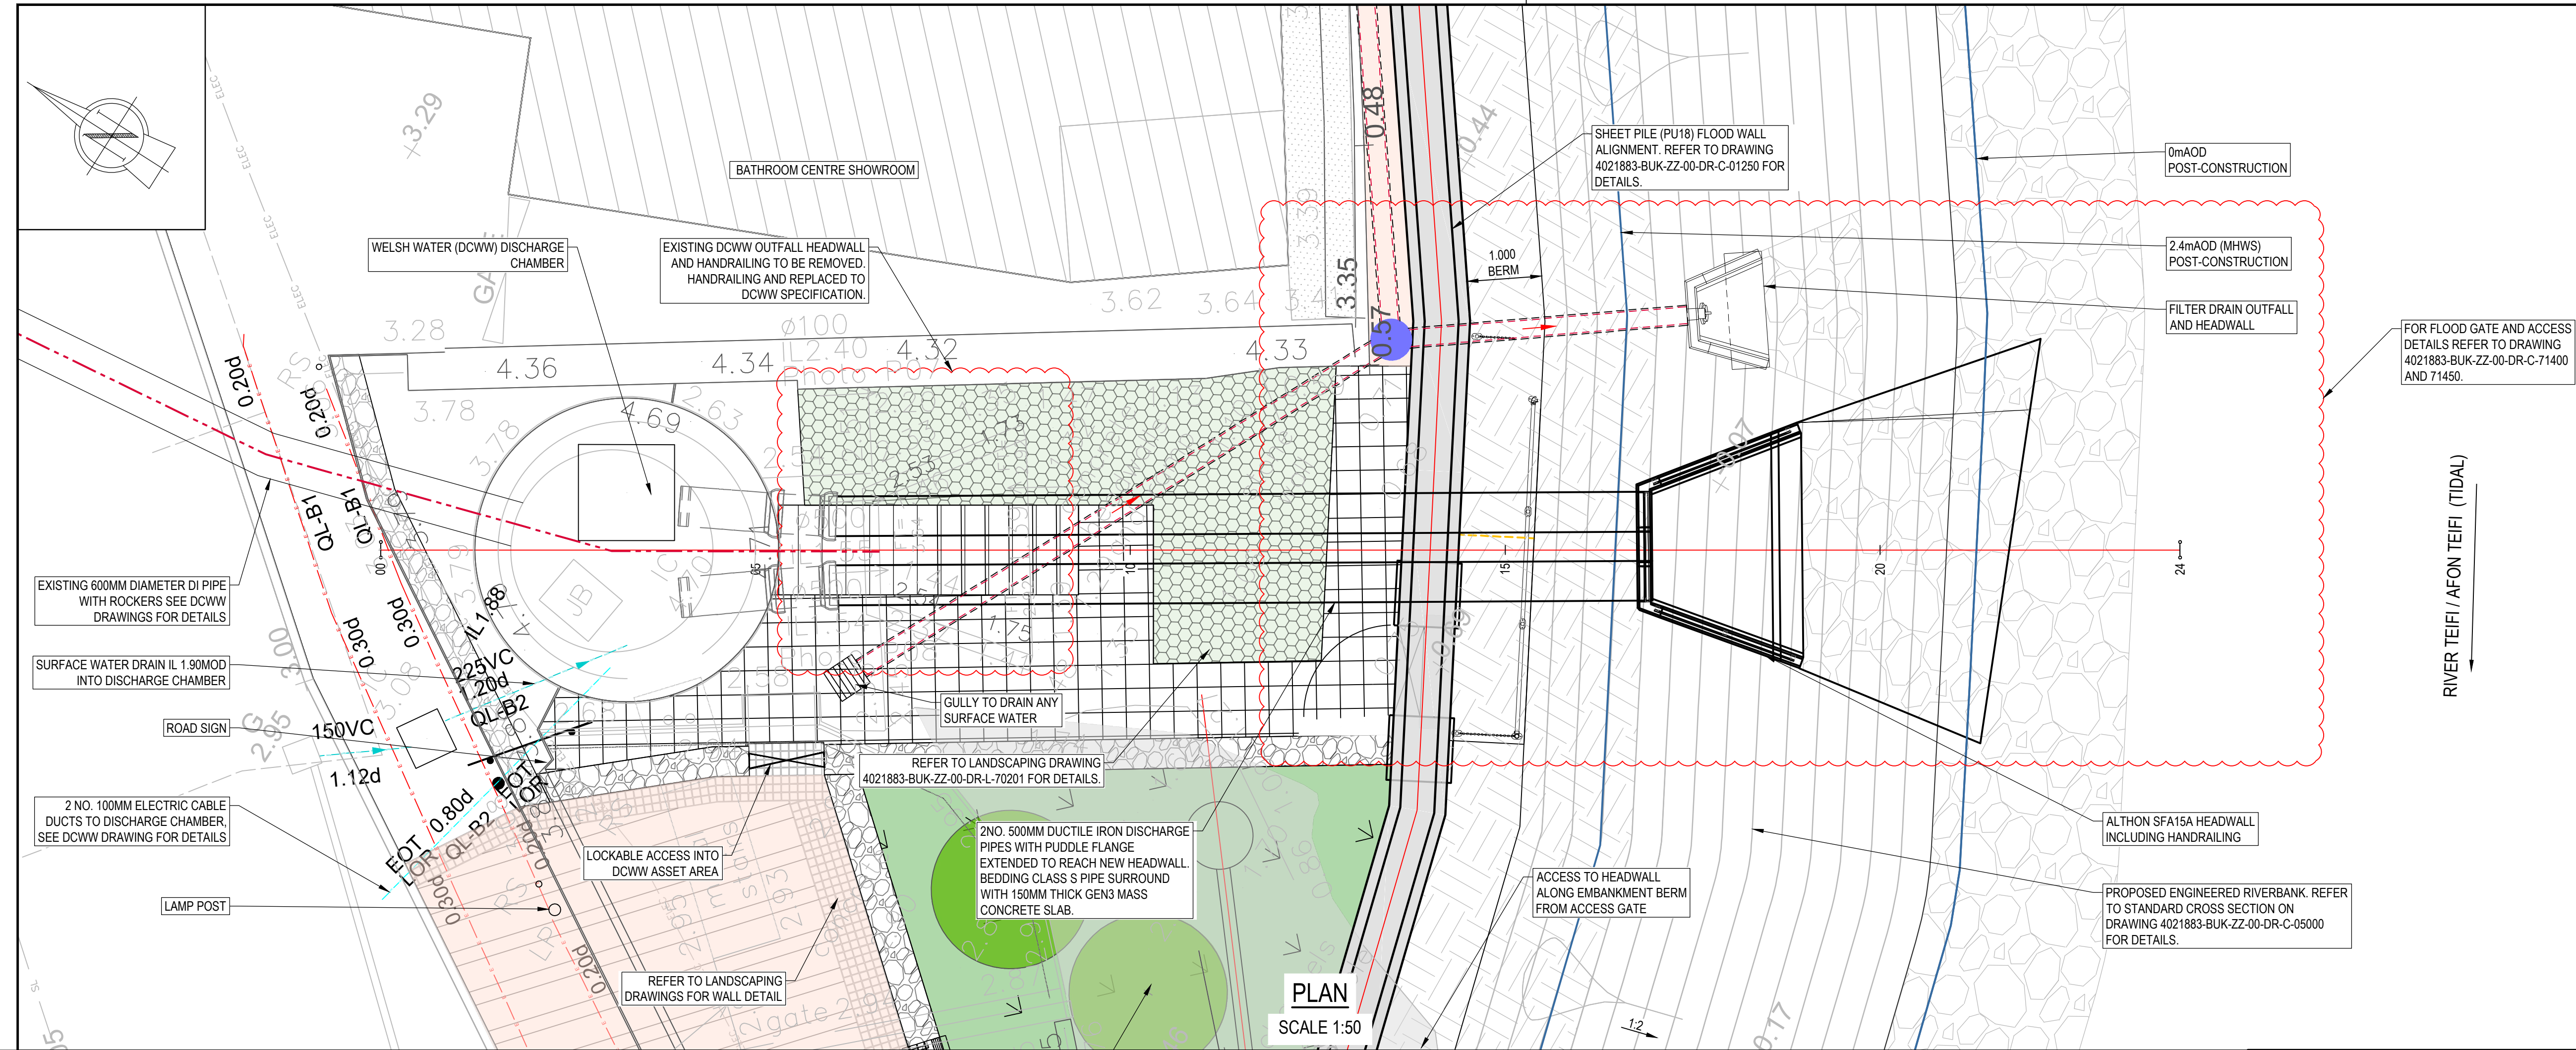



Note: The limits, including the height and depths of the Works, shown in this drawing are not to be taken as limiting the obligations of the contractor under Contract.

- NOTES:
1. ALL DIMENSIONS IN METRES AND ALL LEVELS IN METRES AOD, UNLESS NOTED OTHERWISE.
 2. VEGETATION CLEARANCE REQUIRED ACROSS AREA 1. HIGHWAY WALL NEXT TO BRIDGE WILL REQUIRE REPOINTING FOLLOWING VEGETATION CLEARANCE AND NEW WALL TIE IN.
 3. LOCAL GROUND LEVEL CHANGES BUT WALL HEIGHT REMAINS CONSISTENT ACROSS ALL AREAS.
 4. THIS DRAWING IS TO BE READ IN CONJUNCTION WITH THE DISCHARGE CHAMBER PLAN AND SECTION ISSUED FOR CONSTRUCTION 4392_S_216-ARP-01-BG-DR-CX-05006. NO AS BUILT DRAWINGS HAVE BEEN PROVIDED AND IT IS ASSUMED THAT THE DRAWING ISSUED FOR CONSTRUCTION REPRESENTS THE EXISTING OUTFALL STRUCTURE.

- LEGEND:
- FLOOD DEFENCE WALL ALIGNMENT
 - FINISHED GROUND PROFILE (FGL)
 - NEW SURFACE AMENDMENTS
 - COPING
 - CLADDING
 - PILE
 - ENGINEERED RIVERBANK
 - EXISTING GROUND PROFILE (EGL)
 - EXISTING EMBANKMENT EXTENT
 - EXISTING RAINWATER PIPES
 - PROPOSED SURFACE WATER SEWER NETWORK

- EXISTING SERVICES LEGEND (FROM RECORD):
- SEWER - COMBINED (NEWLY BUILT RISING MAIN)
 - SEWER - COMBINED
 - SEWER - COMBINED (RISING MAIN)
 - SEWER - SURFACE WATER (DCWW)
 - SEWER - SURFACE WATER (CCC)
 - WATER MAIN - POTABLE
 - GAS MAIN - INTERMEDIATE PRESSURE
 - GAS MAIN - LOW PRESSURE
 - ELECTRIC - UNSPECIFIED
 - ELECTRIC - HIGH VOLTAGE
 - ELECTRIC - LOW VOLTAGE
 - ELECTRIC - LOW VOLTAGE (OVERHEAD)
 - ELECTRIC - STREET LIGHTING
 - BT

- EXISTING SERVICES LEGEND (GPR):
- ELECTRICITY
 - ELECTRICITY FROM RECORDS
 - OVERHEAD ELECTRICITY
 - GAS FROM RECORDS
 - COMBINED DRAINAGE
 - COMBINED DRAINAGE FROM RECORDS
 - FOUL DRAINAGE
 - FOUL DRAINAGE FROM RECORDS
 - SURFACE DRAINAGE
 - SURFACE DRAINAGE FROM RECORDS
 - WATER FROM RECORDS
 - UNKNOWN ROUTE
 - UNKNOWN ROUTE LOCATED BY GPR

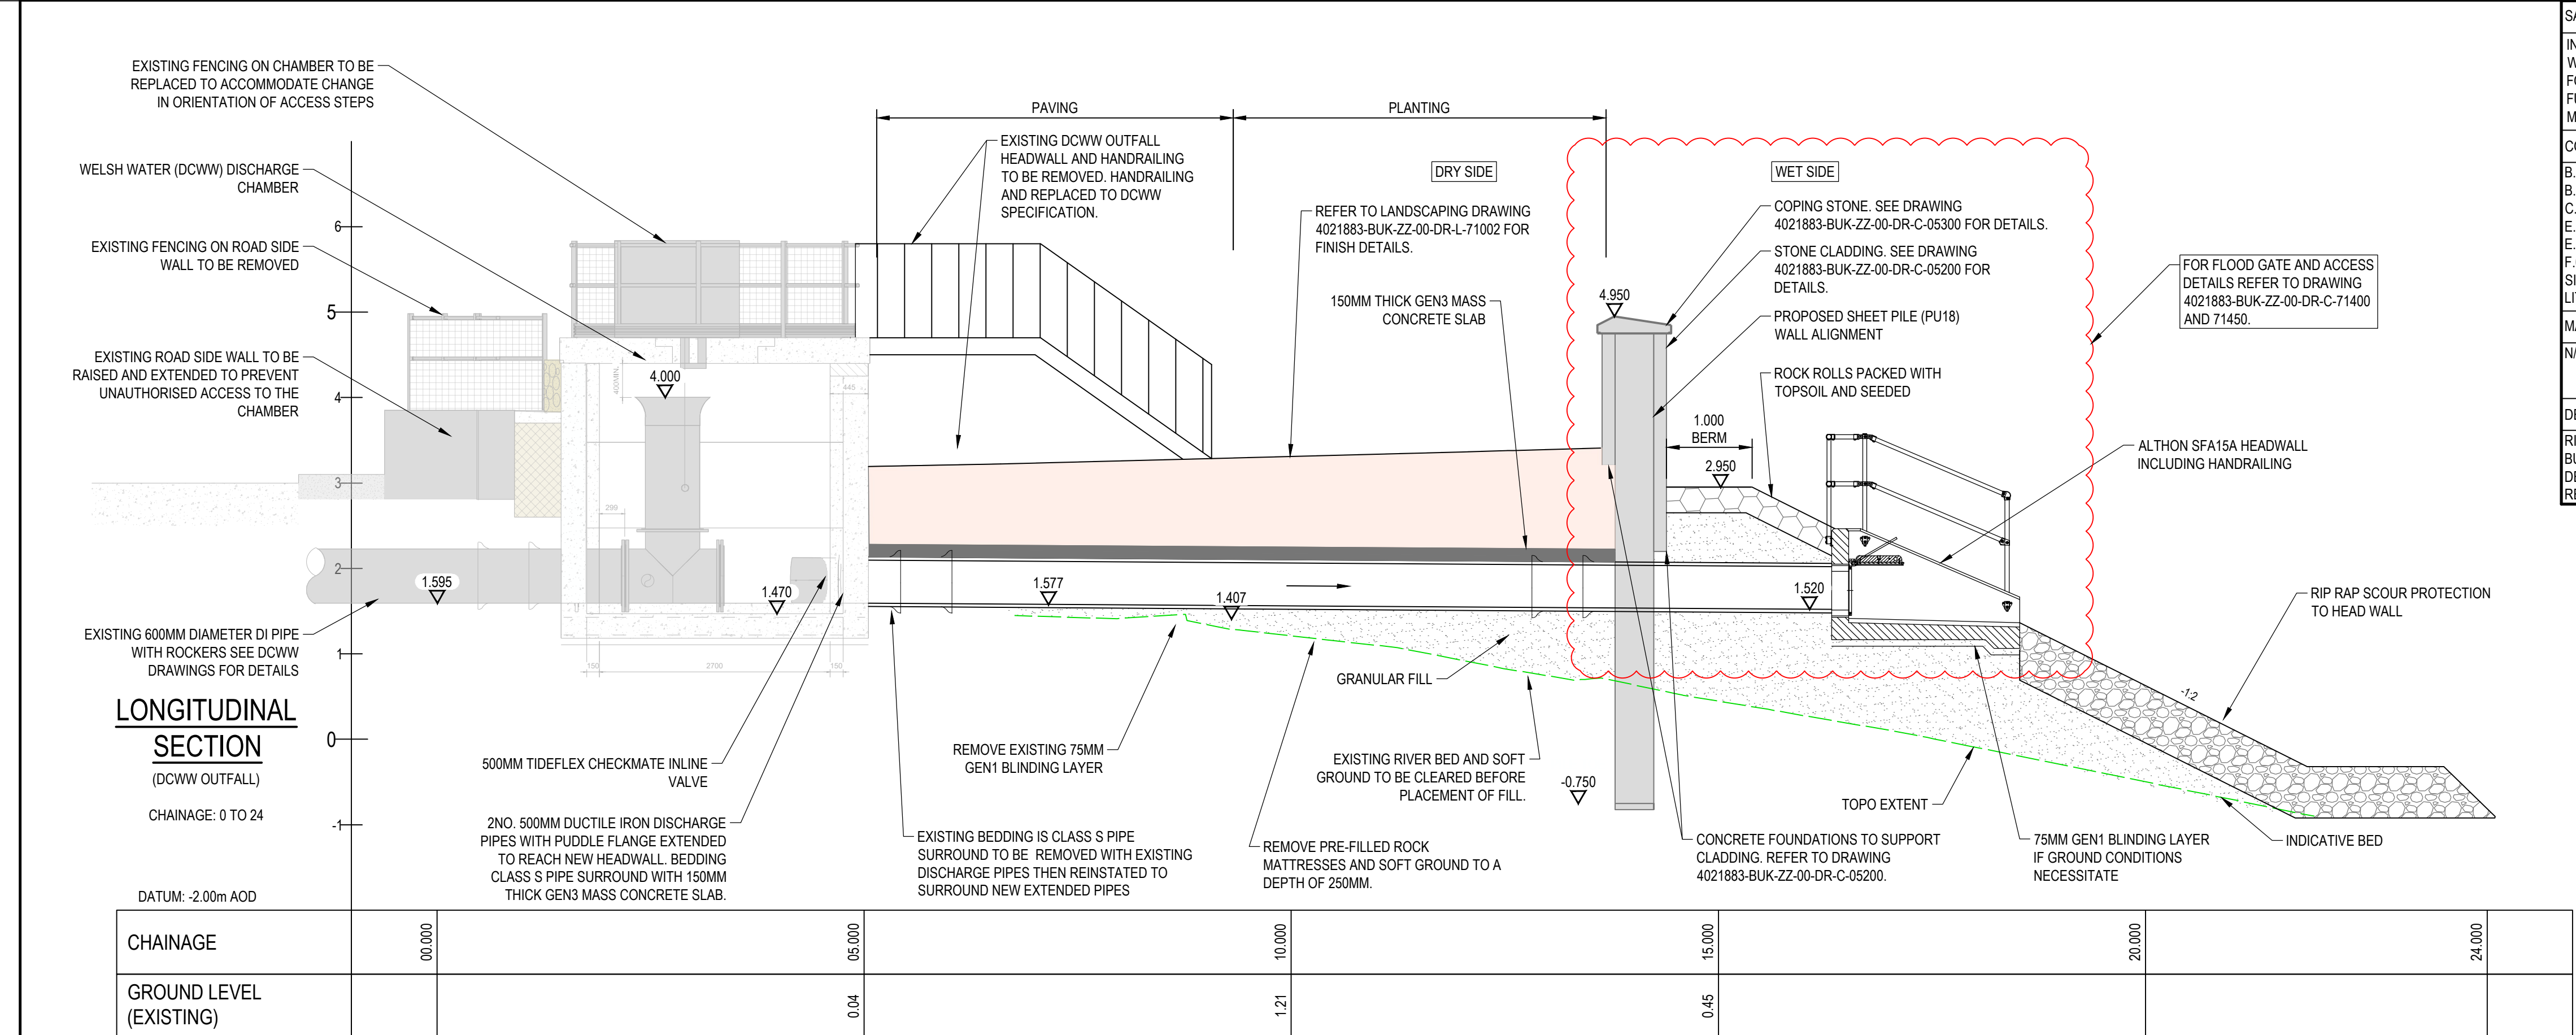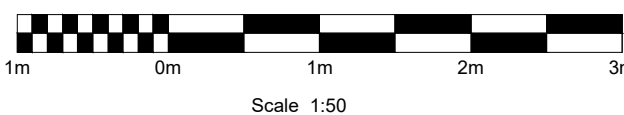

SAFETY, HEALTH AND ENVIRONMENTAL INFORMATION:

IN ADDITION TO THE HAZARDS OR RISKS NORMALLY ASSOCIATED WITH THE TYPES OF WORK DETAILED ON THIS DRAWING, THE FOLLOWING SIGNIFICANT RESIDUAL RISKS SHOULD BE NOTED. FURTHER DETAILS ARE INCLUDED IN THE CDM DESIGN RISK MANAGEMENT REGISTER

CONSTRUCTION:

B.2 POTENTIAL CLASHES WITH UNCHARTERED SERVICES
B.10 CONFINED SPACE
C.5 LIFTING OPERATIONS
E.23 BUILD UP OF DEBRIS AND VEGETATION
E.25 RISK OF FLOODING
F.6 SAC/SSSI SITES OF NATIONAL AND INTERNATIONAL SIGNIFICANCE - REFER TO SUPPORTING ENVIRONMENTAL LITERATURE

MAINTENANCE, CLEANING AND OPERATION:

N/A

DECOMMISSIONING OR DEMOLITION:

RISKS ARE LIKELY TO BE SIMILAR TO THE CONSTRUCTION STAGE BUT SHOULD BE RECONSIDERED IN ADVANCE OF DECOMMISSIONING, DEMOLITION, FUTURE REFURBISHMENT OR REPLACEMENT.

Designed by: Date:

Status: S3 Suitable for Review and Comment

Client:



Client Project No. Revision



Binnies UK Limited
Spring Lodge, 172 Chester Road, Helsby, Cheshire, WA6 0AR, UK.
Tel: +44(0)1737 774155

Project:

CARDIGAN TIDAL FRMS DETAILED DESIGN

Drawing title:

AREA 1 DCWW OUTFALL

Drawing scale: 1:200 Sheet size: A1

Drawing no. Revision

4021883-BUK-ZZ-00-DR-C-01300 P03

Parent Model: SHEET NAME