


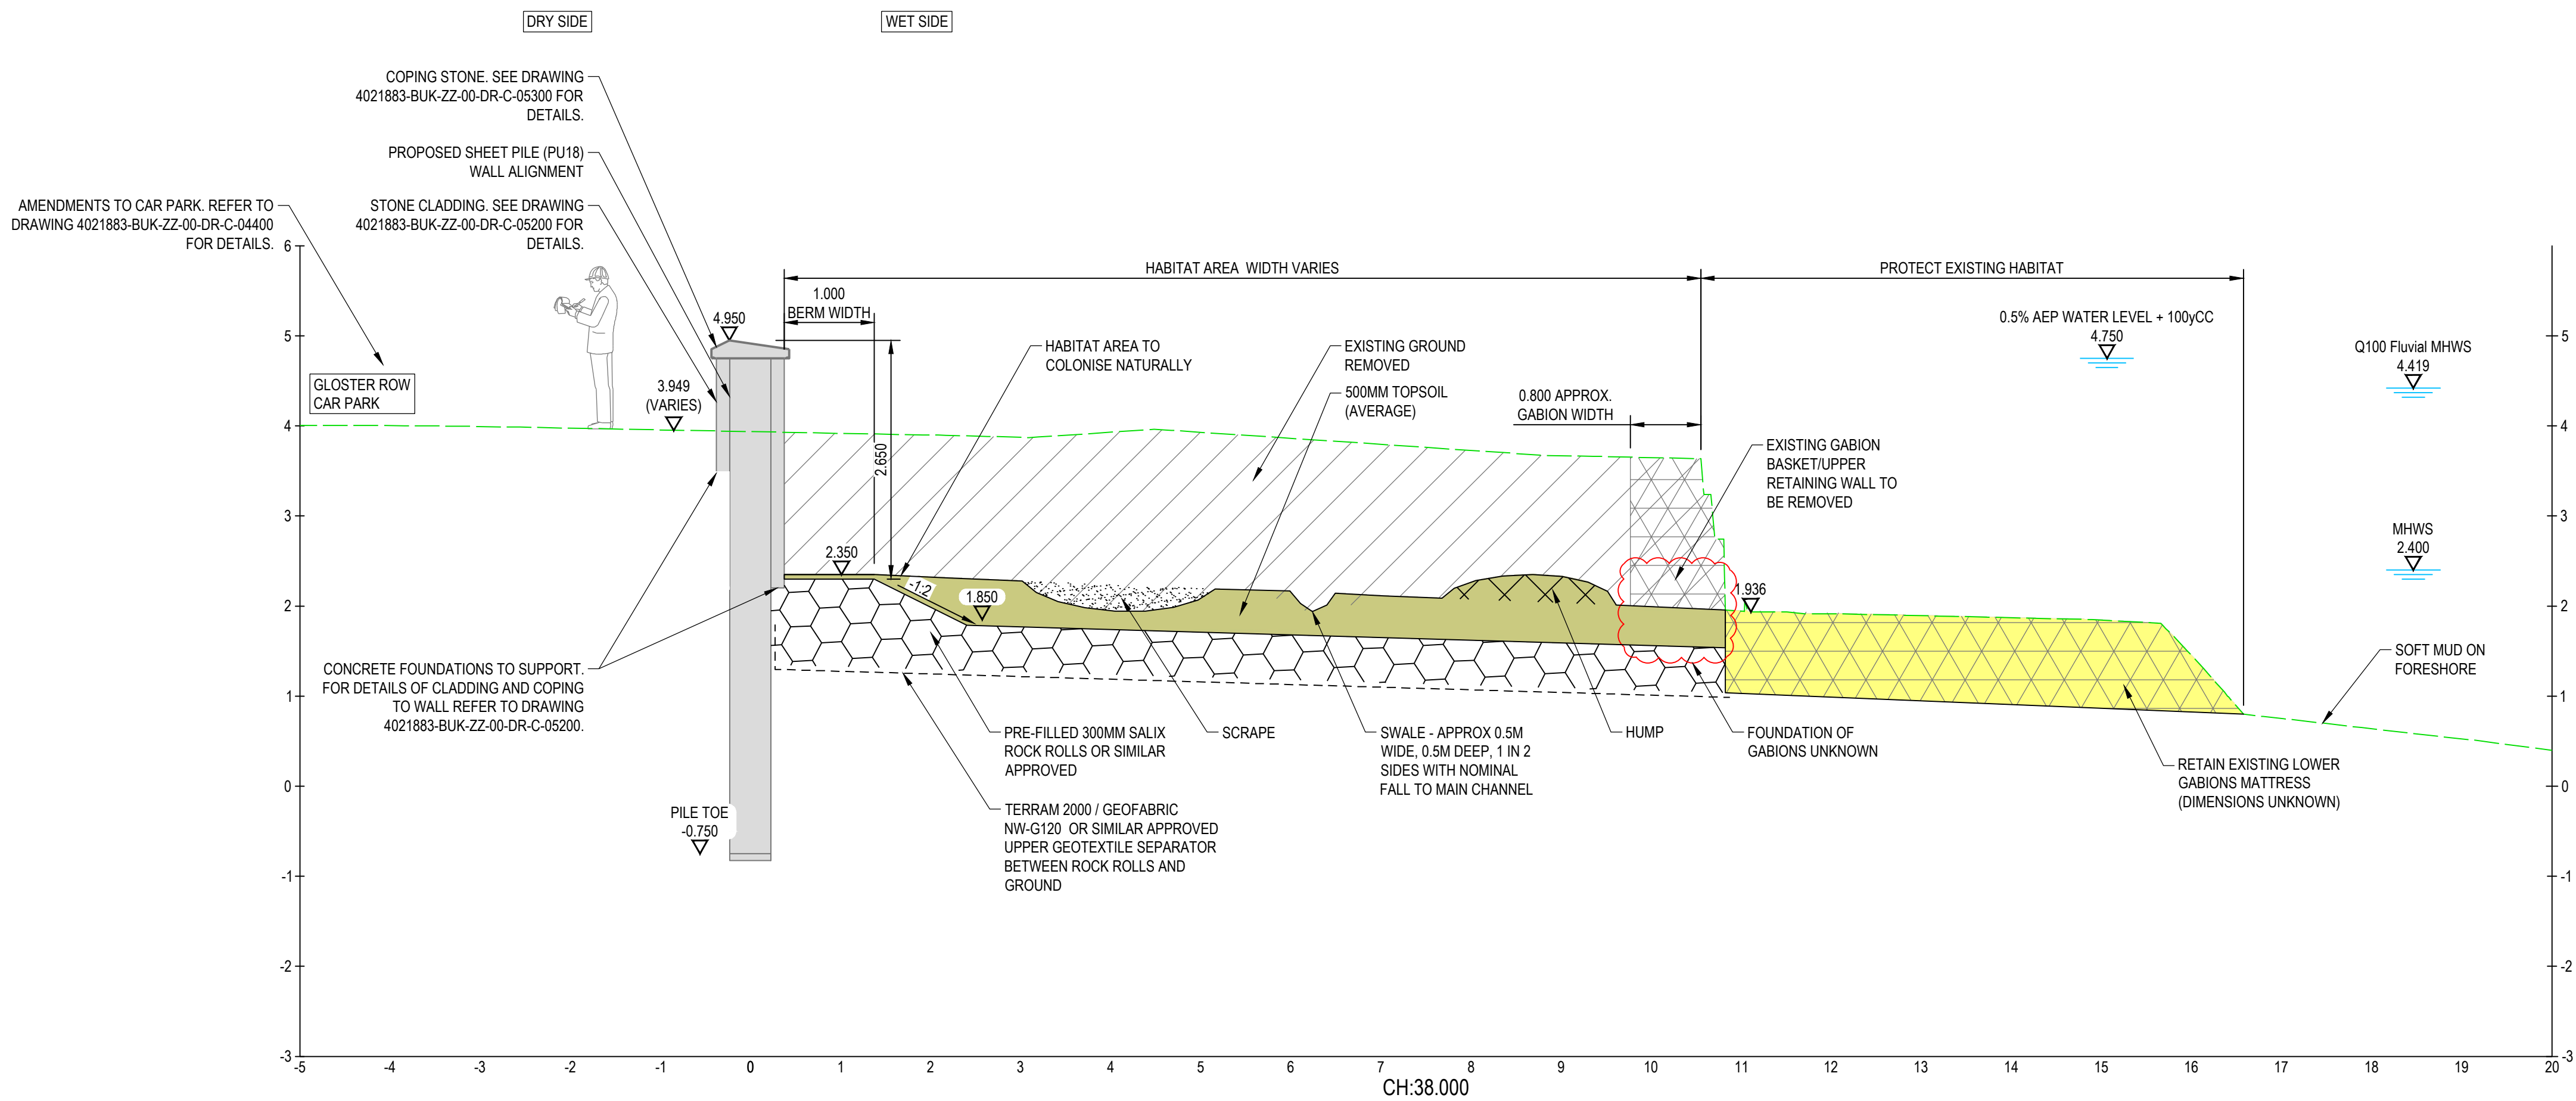


Note: The limits, including the height and depths of the Works, shown in this drawing are not to be taken as limiting the obligations of the contractor under Contract.

NOTES:
1. ALL DIMENSIONS IN METRES AND ALL LEVELS IN METRES AOD, UNLESS NOTED OTHERWISE.

LEGEND:
NEW INTERTIDAL AREA
RAISED HUMPS APPROX. 2X3M X 0.5M HIGH
DIPS AND SCRAPES APPROX. 1X2M X 0.3M DEEP
ROCK ROLLS
EXISTING GROUND PROFILE (EGL)
PROTECT EXISTING

SAFETY, HEALTH AND ENVIRONMENTAL INFORMATION:
IN ADDITION TO THE HAZARDS OR RISKS NORMALLY ASSOCIATED WITH THE TYPES OF WORK DETAILED ON THIS DRAWING, THE FOLLOWING SIGNIFICANT RESIDUAL RISKS SHOULD BE NOTED. FURTHER DETAILS ARE INCLUDED IN THE CDM DESIGN RISK MANAGEMENT REGISTER
CONSTRUCTION:
E.25 RISK OF FLOODING
F.6 SAC/SSSI SITES OF NATIONAL AND INTERNATIONAL SIGNIFICANCE - REFER TO SUPPORTING ENVIRONMENTAL LITERATURE
MAINTENANCE, CLEANING AND OPERATION:
E.8 POTENTIAL FOR CONTAMINATED GROUND
DECOMMISSIONING OR DEMOLITION:
RISKS ARE LIKELY TO BE SIMILAR TO THE CONSTRUCTION STAGE BUT SHOULD BE RECONSIDERED IN ADVANCE OF DECOMMISSIONING, DEMOLITION, FUTURE REFURBISHMENT OR REPLACEMENT.

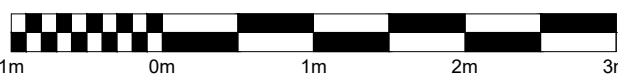

Rev	Drawn	Chkd	Rwrd	Apprvd	Date	Description
P01	CF	ES	AJ	AH	16/01/26	80% Design Issue
P02	CF	LJM	AJ	AH	18/03/26	PLANNING PRE-APP ISSUE
P03	CF	AJ	APH	AH	25/09/26	PLANNING ISSUE

Designed by:	Date:
Status S3	Suitable for Review and Comment
Client	
Client Project No.	Revision

	
Binnies UK Limited Spring Lodge, 172 Chester Road, Helsby, Cheshire, WA6 0AR, UK. Tel: +44(0)1737 774155	
Project CARDIGAN TIDAL FRMS DETAILED DESIGN	
Drawing title AREA 4 HABITAT AREA CROSS SECTION	
Drawing scale: 1:50	Sheet size: A1
Drawing no. 4021883-BUK-ZZ-00-DR-C-04300	Revision P03
Parent Model: SHEET NAME	