




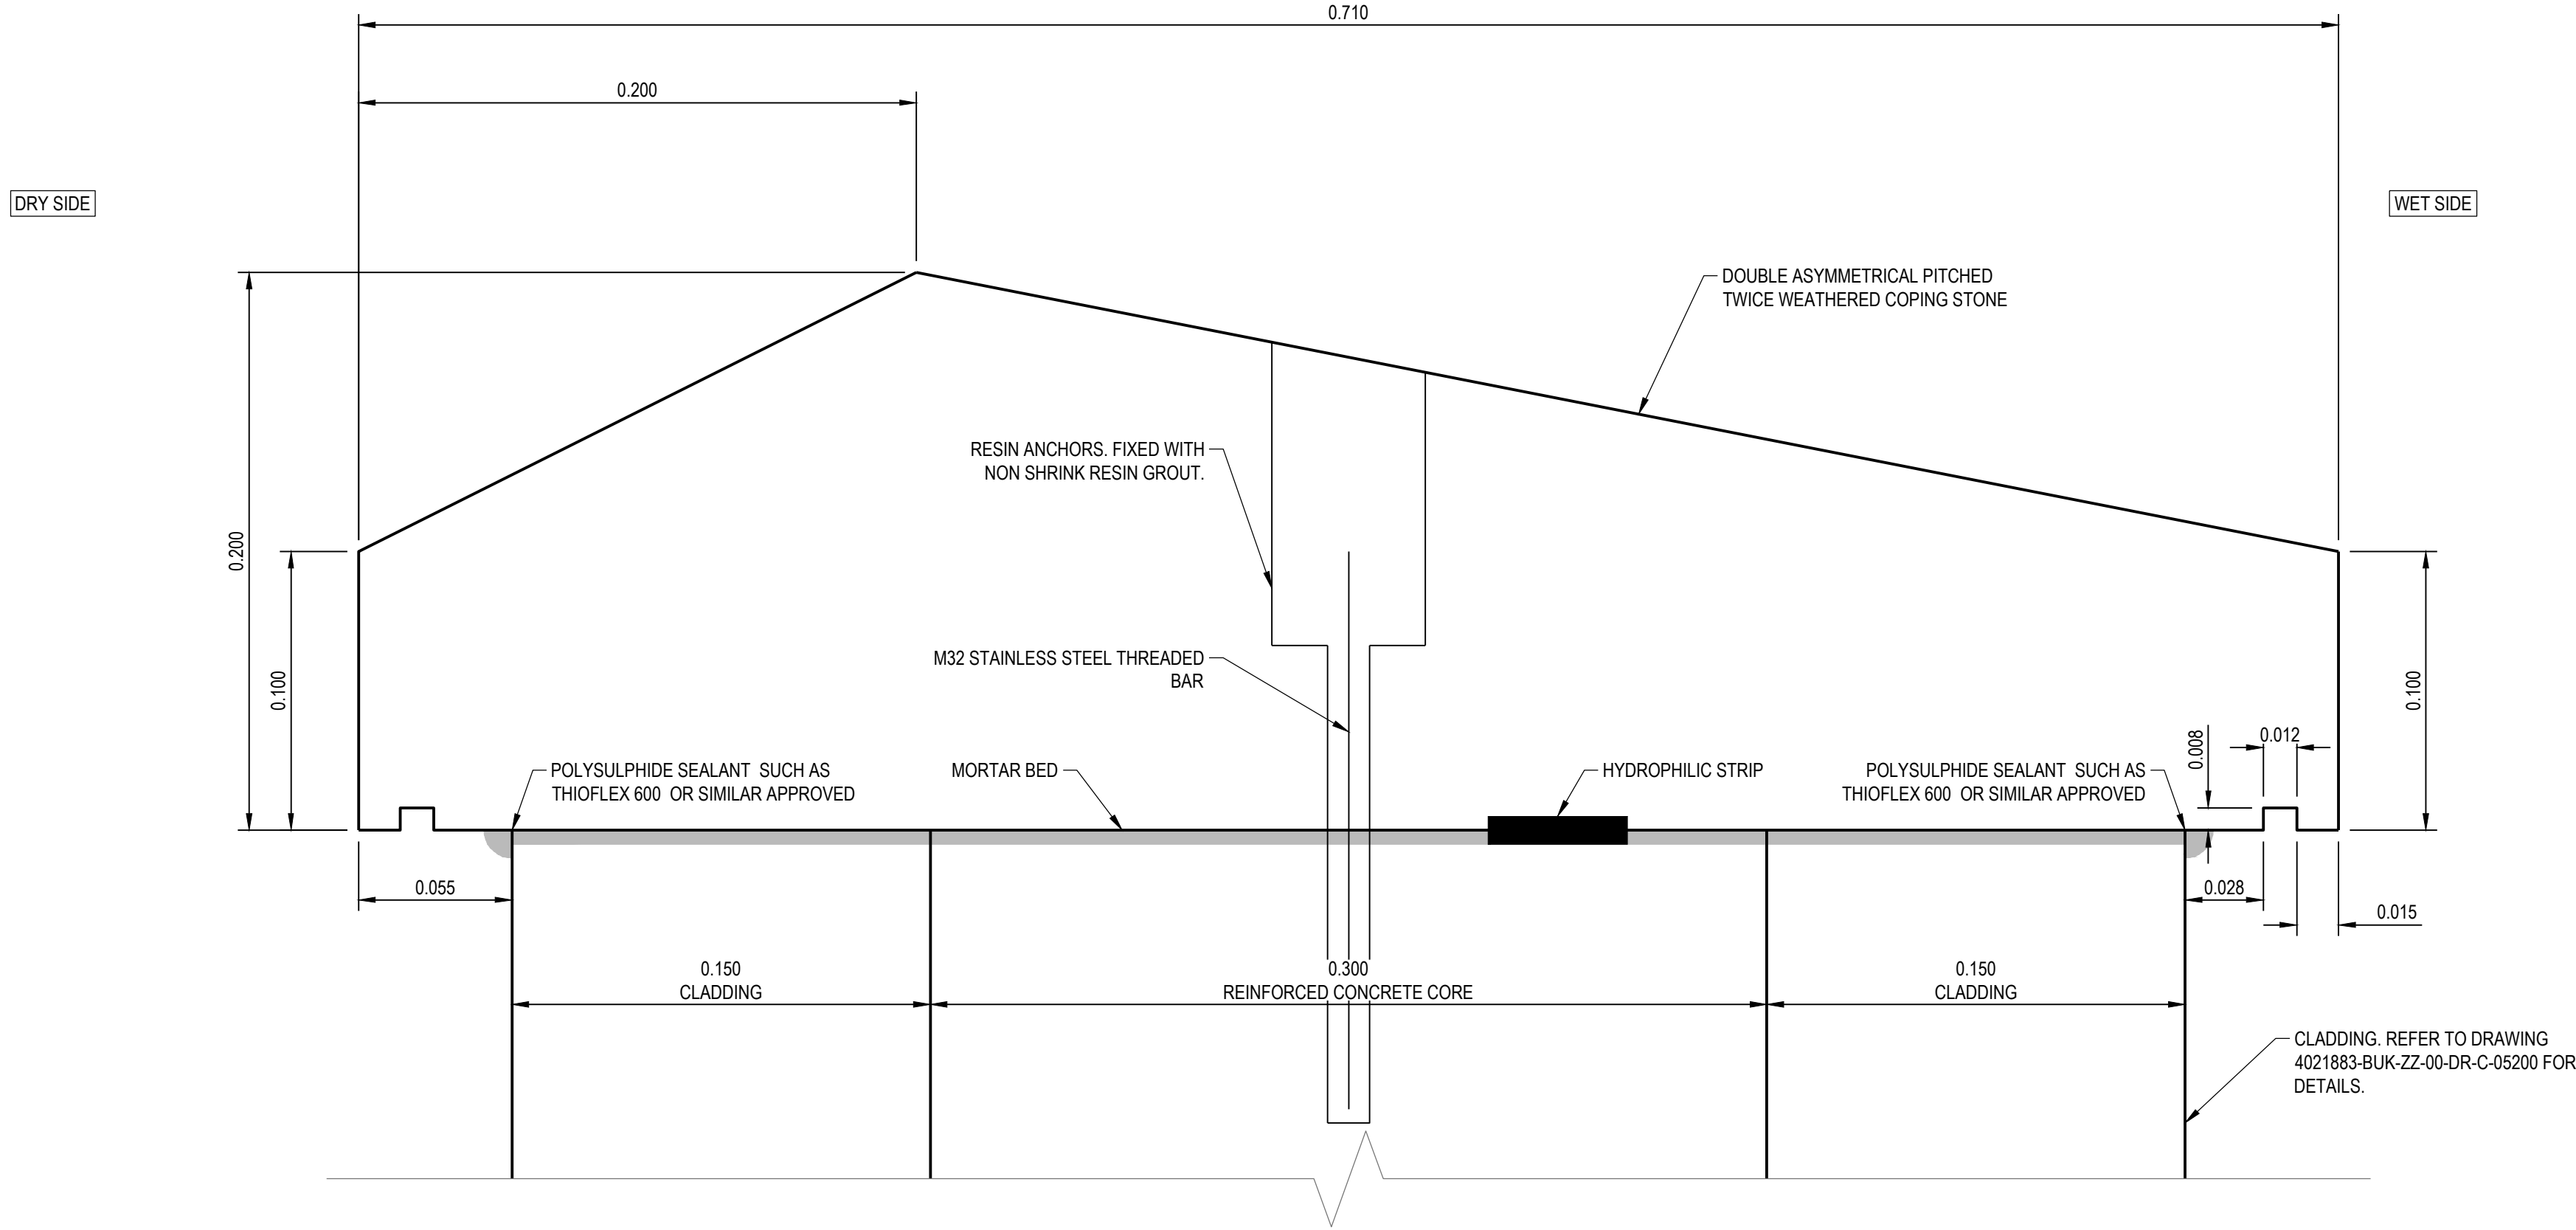



COPING STONE - REINFORCED CONCRETE WALL
SCALE 1:2

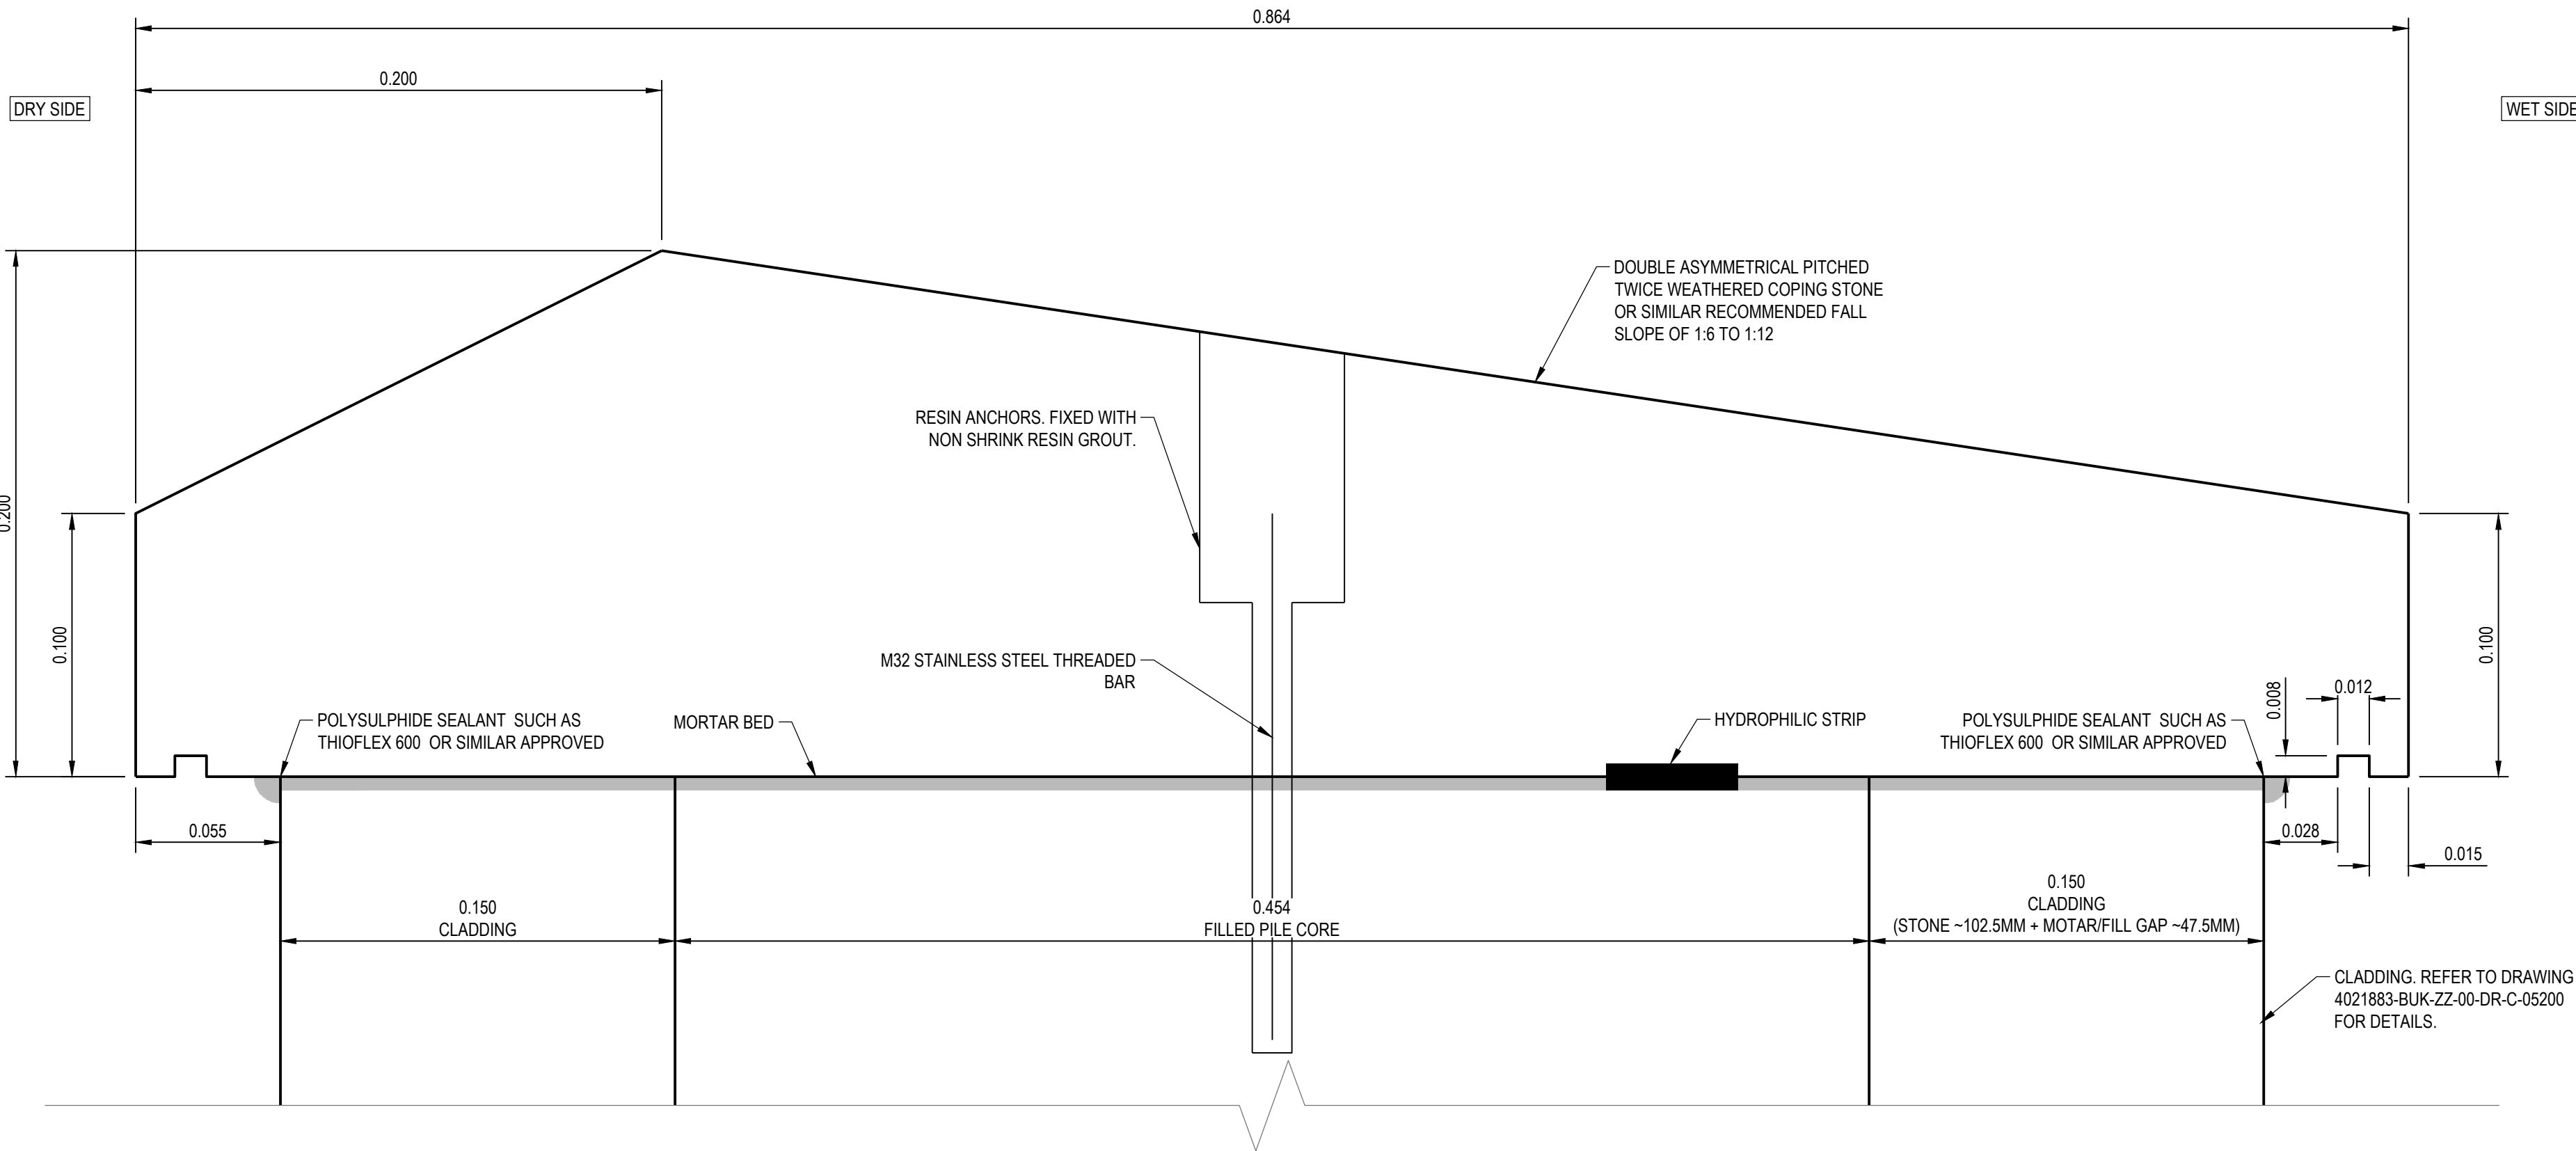


COPING STONE - SHEET PILE WALL
SCALE 1:2

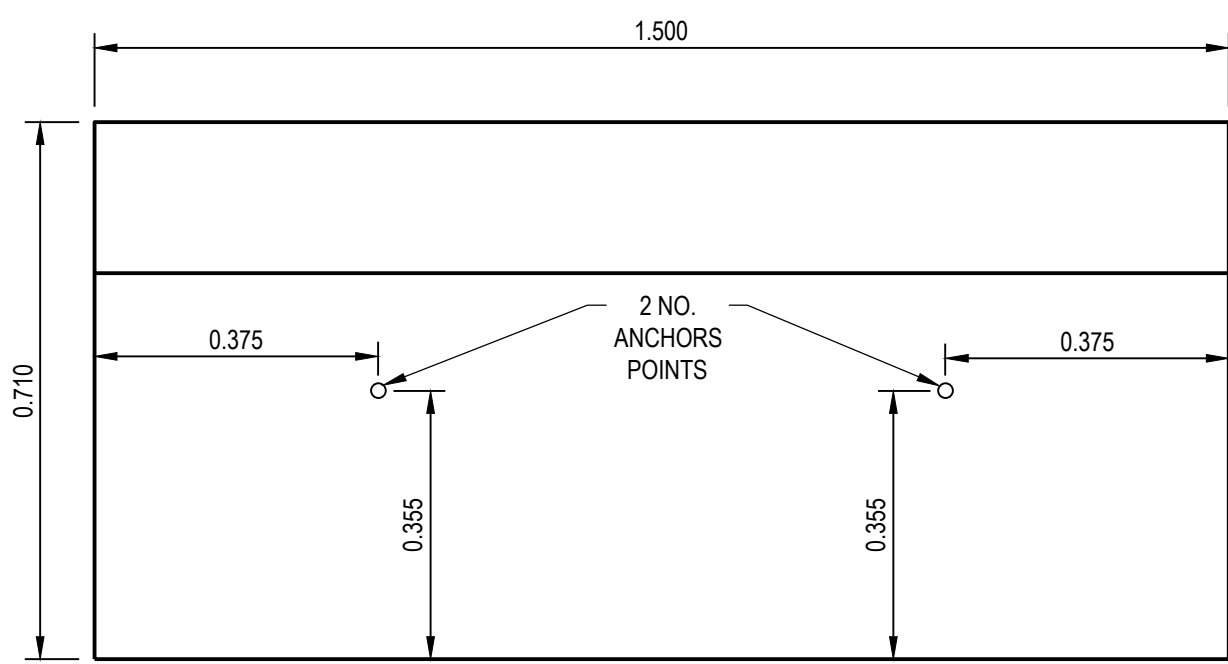

COPING STONE - REINFORCED CONCRETE WALL - PLAN
SCALE 1:10

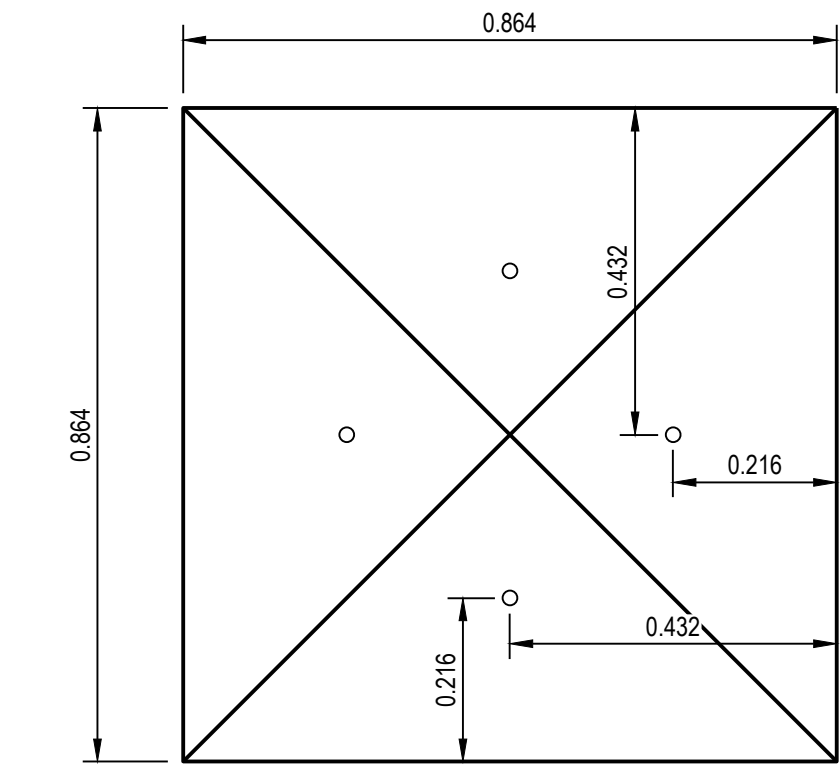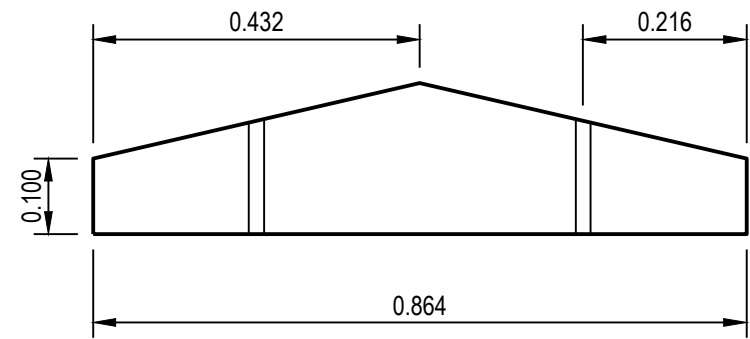

COPING STONE - FLOOD GATE COLUMN - PLAN
SCALE 1:10

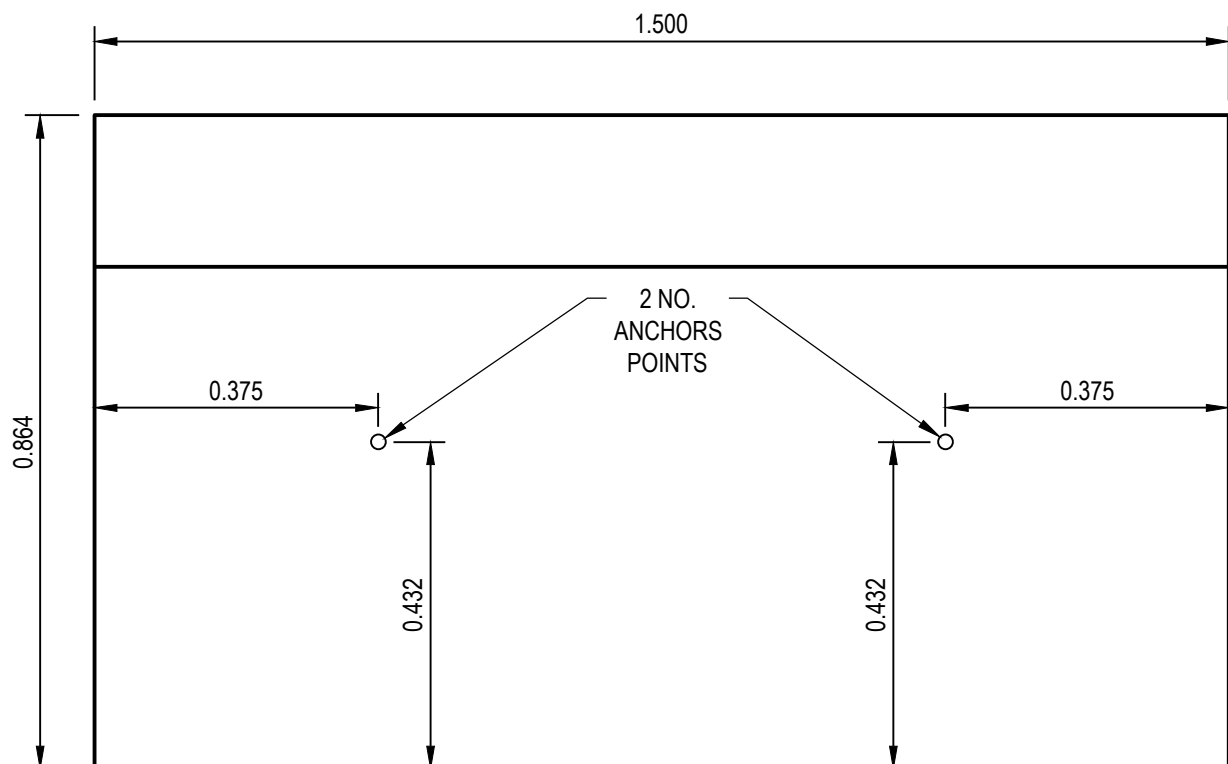

COPING STONE - SHEET PILE WALL - PLAN
SCALE 1:10

Note: The limits, including the height and depths of the Works, shown in this drawing are not to be taken as limiting the obligations of the contractor under Contract.

NOTES:

1. ALL DIMENSIONS IN METRES AND ALL LEVELS IN METRES AOD, UNLESS NOTED OTHERWISE.

SAFETY, HEALTH AND ENVIRONMENTAL INFORMATION:

IN ADDITION TO THE HAZARDS OR RISKS NORMALLY ASSOCIATED WITH THE TYPES OF WORK DETAILED ON THIS DRAWING, THE FOLLOWING SIGNIFICANT RESIDUAL RISKS SHOULD BE NOTED. FURTHER DETAILS ARE INCLUDED IN THE CDM DESIGN RISK MANAGEMENT REGISTER

CONSTRUCTION:



- C.5 LIFTING OPERATIONS
E.1 WATER LEVEL VARIABLE DUE TO TIDE
E.13 RISK OF HAVS
E.25 RISK OF FLOODING
F.6 SAC/SSSI SITES OF NATIONAL AND INTERNATIONAL SIGNIFICANCE - REFER TO SUPPORTING ENVIRONMENTAL LITERATURE

MAINTENANCE, CLEANING AND OPERATION:

N/A

DECOMMISSIONING OR DEMOLITION:

RISKS ARE LIKELY TO BE SIMILAR TO THE CONSTRUCTION STAGE BUT SHOULD BE RECONSIDERED IN ADVANCE OF DECOMMISSIONING, DEMOLITION, FUTURE REFURBISHMENT OR REPLACEMENT.

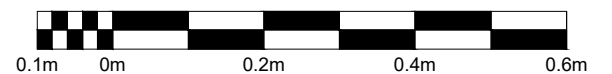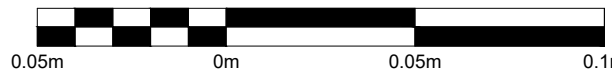

P01	CF	ES	AJ	AH	16/01/26	80% Design Issue
P02	CF	LJM	AJ	AH	18/03/26	PLANNING PRE-APP ISSUE
P03	CF	AJ	APH	AH	25/09/26	PLANNING ISSUE
Rev	Drawn	Chkd	Rwd	Apprvd	Date	Description

Designed by: Date:

Status
S3 Suitable for Review and Comment

Client



Client Project No. Revision



Binnies UK Limited
Spring Lodge, 172 Chester Road, Helsby, Cheshire, WA6 0AR, UK.
Tel: +44(0)1737 774155

Project

**CARDIGAN TIDAL FRMS
DETAILED DESIGN**

Drawing title
WALL COPING STONES

Drawing scale: AS SHOWN

Sheet size: A1

Drawing no.
4021883-BUK-ZZ-00-DR-C-05300

Revision
P03

Parent Model: SHEET NAME