
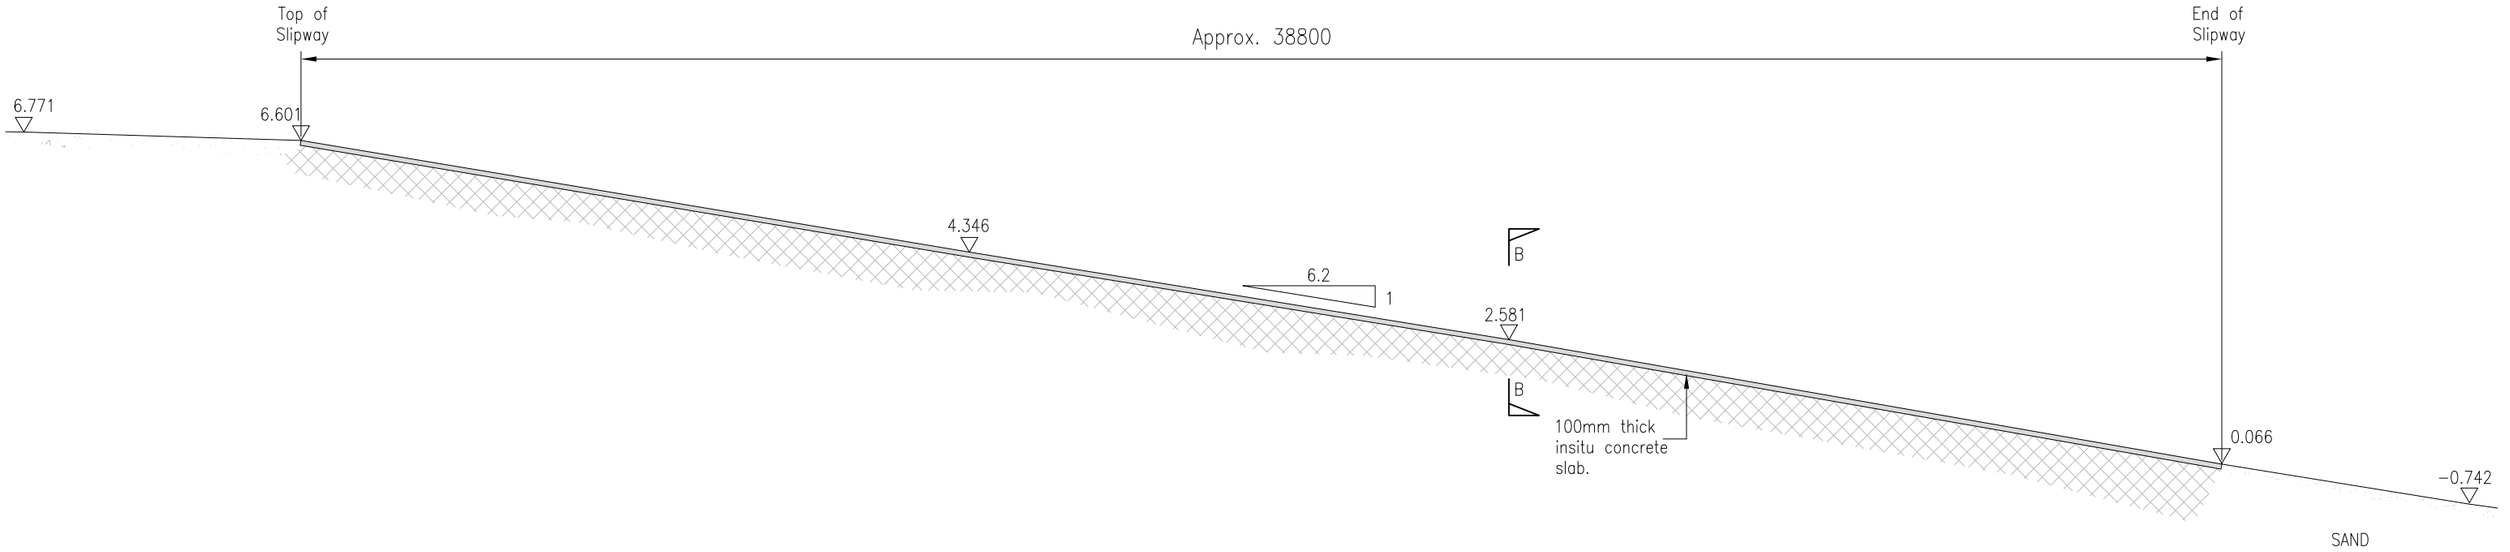


LONGITUDINAL SECTION A–A ALONG CENTRELINE OF SLIPWAY

Scale 1:125

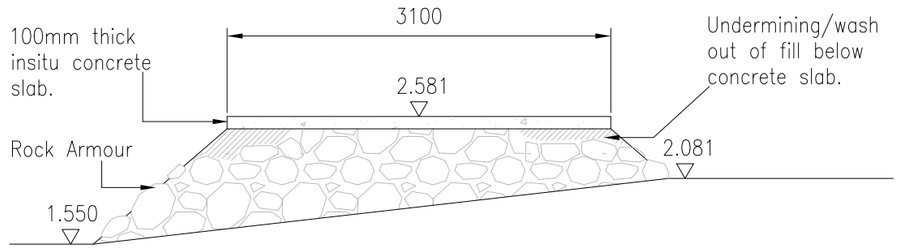

SECTION B–B THROUGH RAMP

Scale 1:50

Notes:

1. All dimensions are in millimetres unless stated otherwise.
2. Levels shown are Above Ordnance Datum (AOD).
3. Tide levels below are to be confirmed, Mostyn Chart Datum is 4.5m below Ordnance Datum (Newlyn).
4. The Lowest Astronomical Tide is 0.9m (CD) = −3.6m AOD and the Highest Astronomical Tide is 8.9m (CD) = 4.4m AOD.
5. The Mean High Water Spring (MHWS) is 3.75m AOD and the Mean Low Water Spring (MLWS) is −3.30m AOD.

OPTIMUM ENGINEERING CONSULTANCY

Simon I R Harding B.Eng CEng MICE
simon.harding @optimum−consulting.co.uk
Tel: 01352 753840
Mob: 07810 730612

CYNGOR Sir y Fflint Flintshire COUNTY COUNCIL

REVISIONS:

SCALE: As Shown (A3)
DRAWN BY: RGJ
CHECKED BY: SIRH
DATE: 18.12.2025

TITLE: GREENFIELD DOCKS SLIPWAY WORKS
EAST SLIPWAY (COCKLE PICKERS)
EXISTING GENERAL ARRANGEMENT
SHEET 2 OF 2

DRAWING NUMBER: OPT/077/002