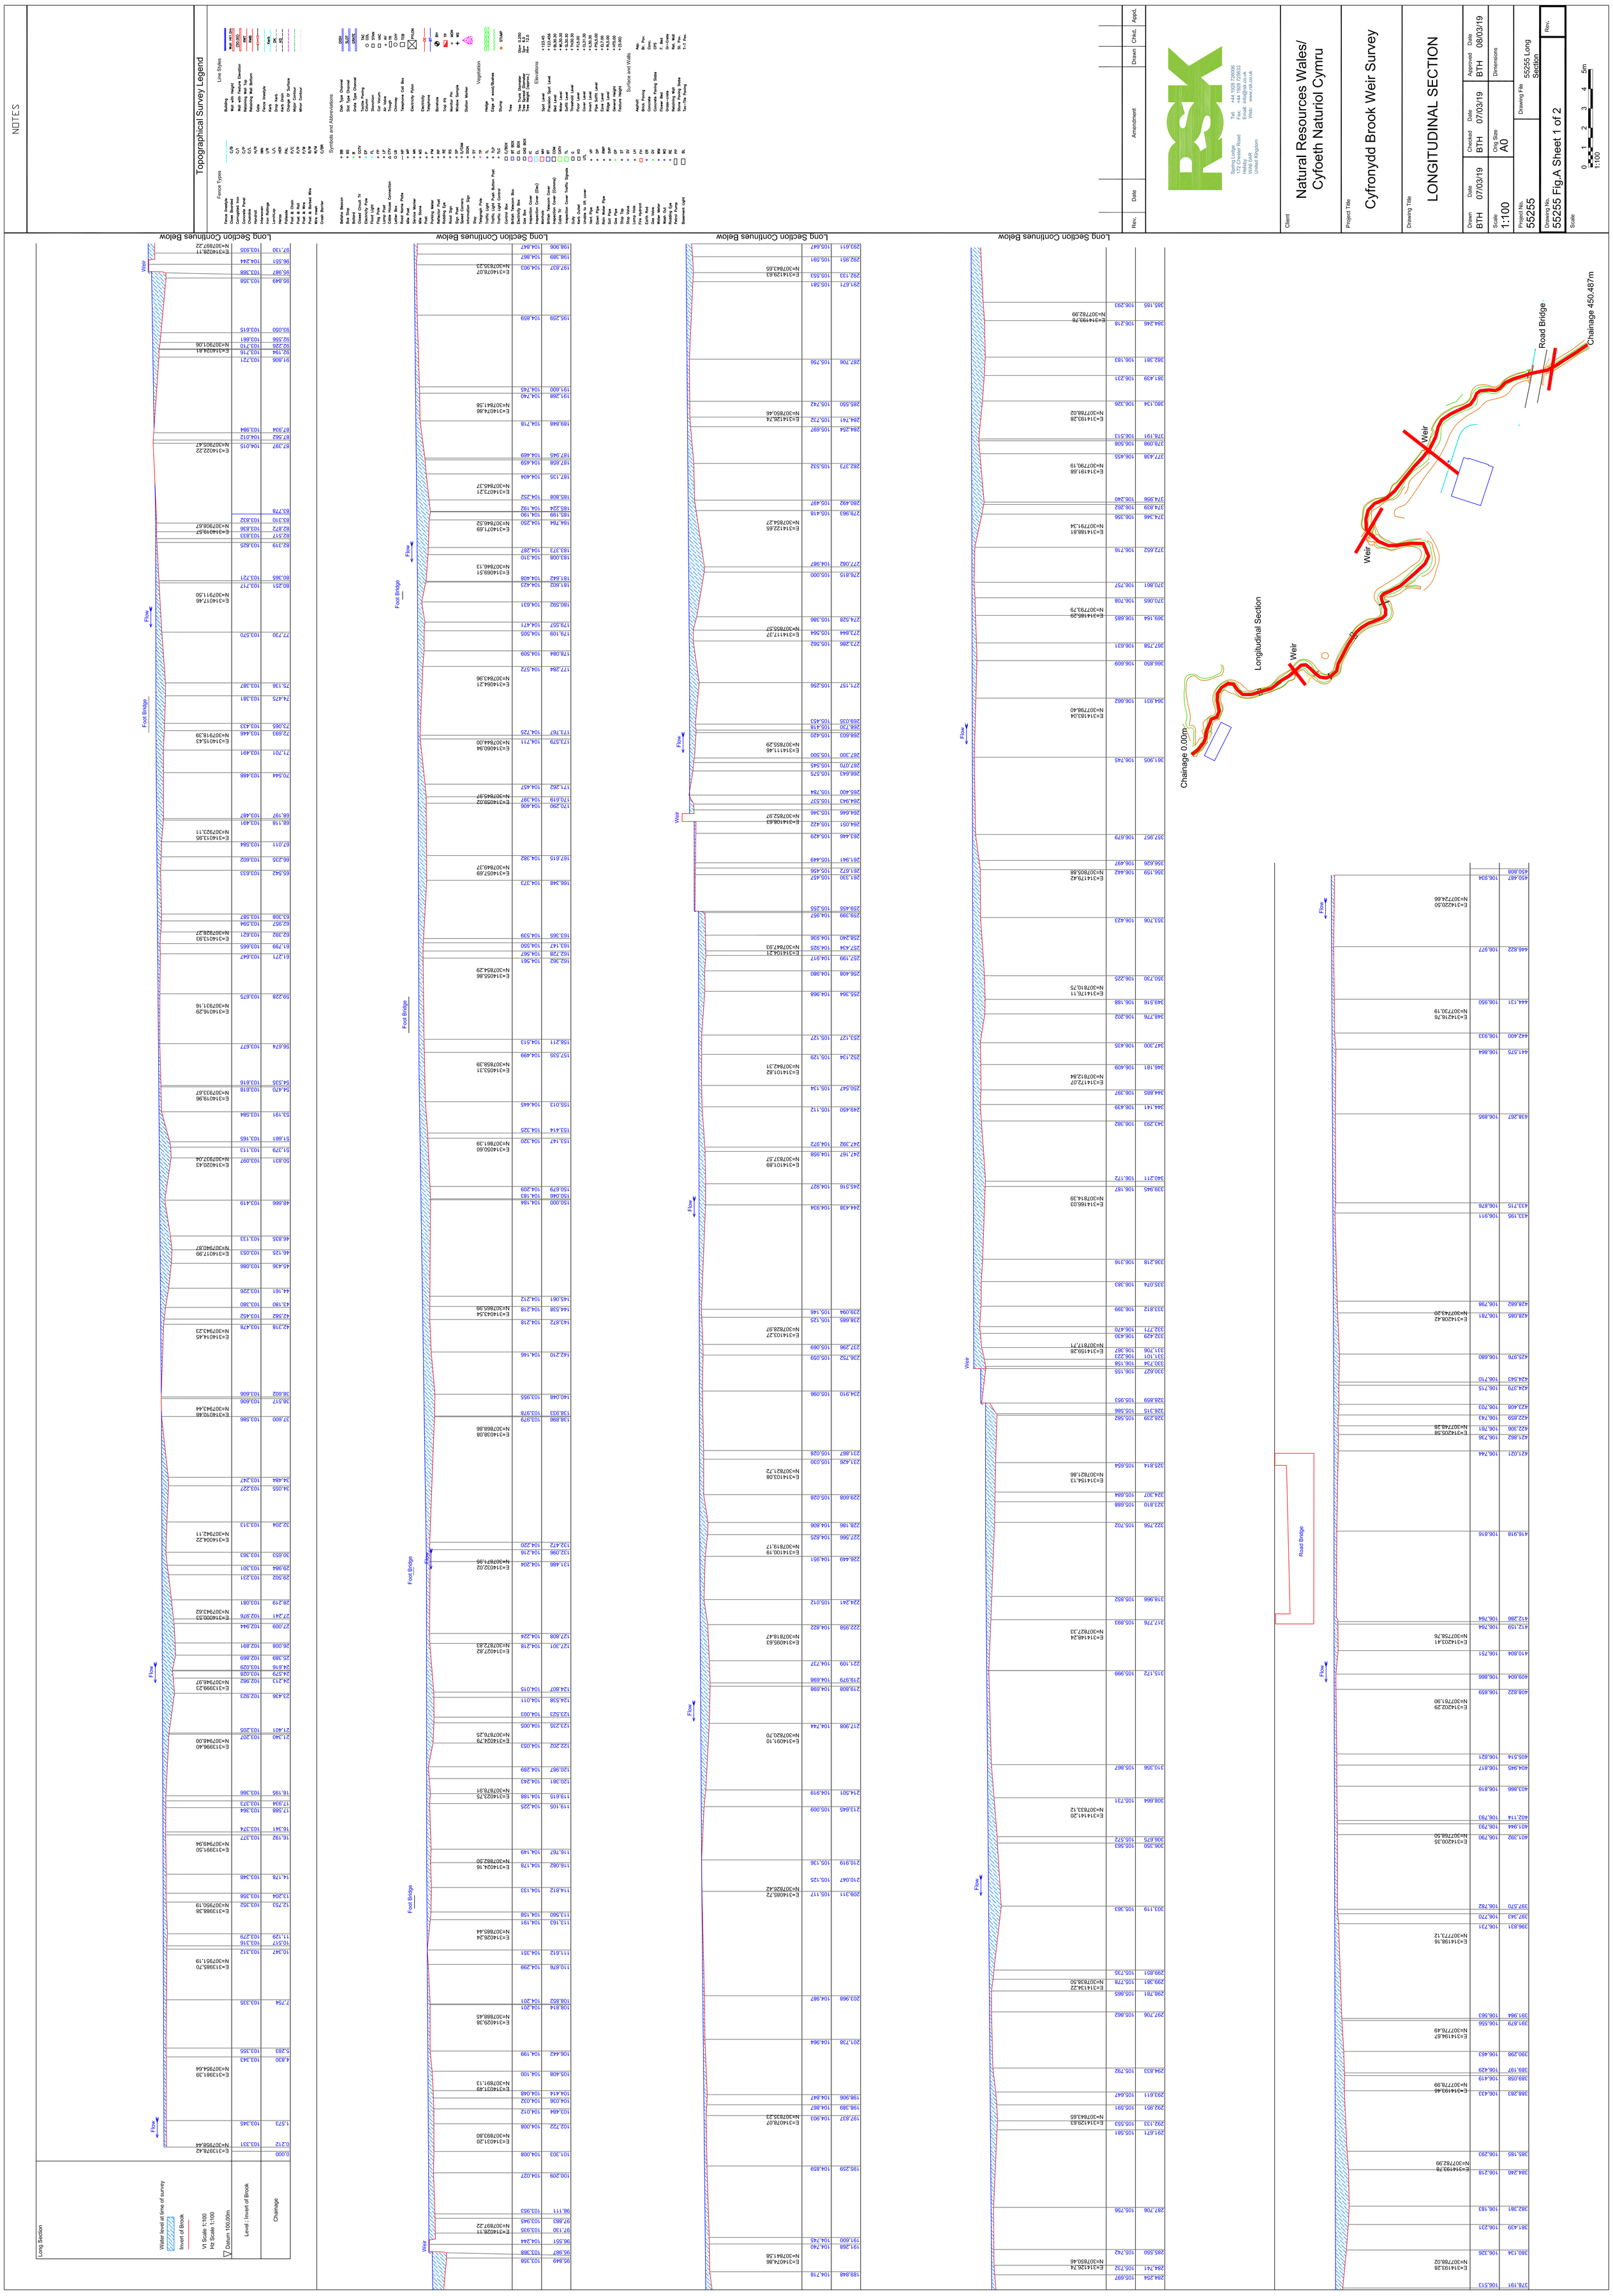
NOTES
Topographical Survey Legend
Rev.
Date
Amendment
Drawn
Chkd.
Appd.
RSK
Spring Lodge
172 Chester Road
Helsby
WA6 0AR
United Kingdom
Tel: +44 1928 726006
Fax: +44 1928 725633
Email: info@rsk.co.uk
Web: www.rsk.co.uk
Client
Natural Resources Wales/
Cyfoeth Naturiol Cymru
Project Title
Cyfronydd Brook Weir Survey
Drawing Title
LONGITUDINAL SECTION
Drawn BTH Date 07/03/19
Checked BTH Date 07/03/19
Approved BTH Date 08/03/19
Scale 1:100
Orig Size A0
Dimensions
Project No. 55255
Drawing File 55255 Long Section
Drawing No. 55255 Fig.A Sheet 1 of 2
Rev.
Scale
0 1 2 3 4 5m
1:100
Long Section Continues Below
Long Section
Water level at time of survey
Invert of Brook
Vt Scale 1:100
Hz Scale 1:100
Datum 100.00m
Level : Invert of Brook
Chainage
Weir
Foot Bridge
Flow
Chainage 0.00m
Longitudinal Section
Road Bridge
Chainage 450.487m