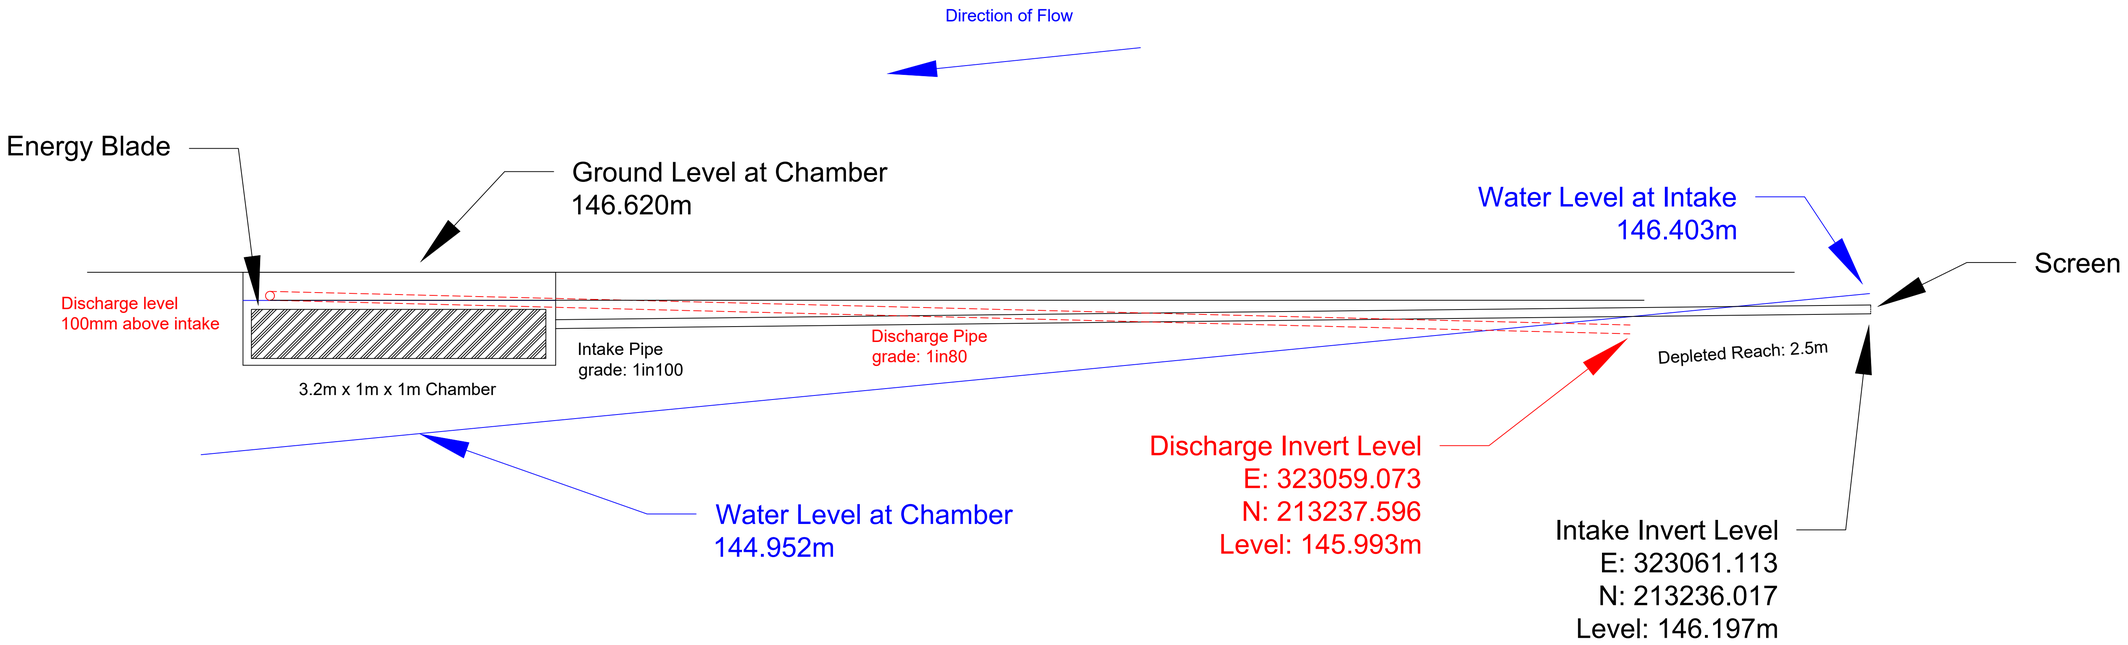
Direction of Flow
Energy Blade
Ground Level at Chamber
146.620m
Water Level at Intake
146.403m
Screen
Discharge level
100mm above intake
Intake Pipe
grade: 1in100
Discharge Pipe
grade: 1in80
Depleted Reach: 2.5m
3.2m x 1m x 1m Chamber
Discharge Invert Level
E: 323059.073
N: 213237.596
Level: 145.993m
Water Level at Chamber
144.952m
Intake Invert Level
E: 323061.113
N: 213236.017
Level: 146.197m