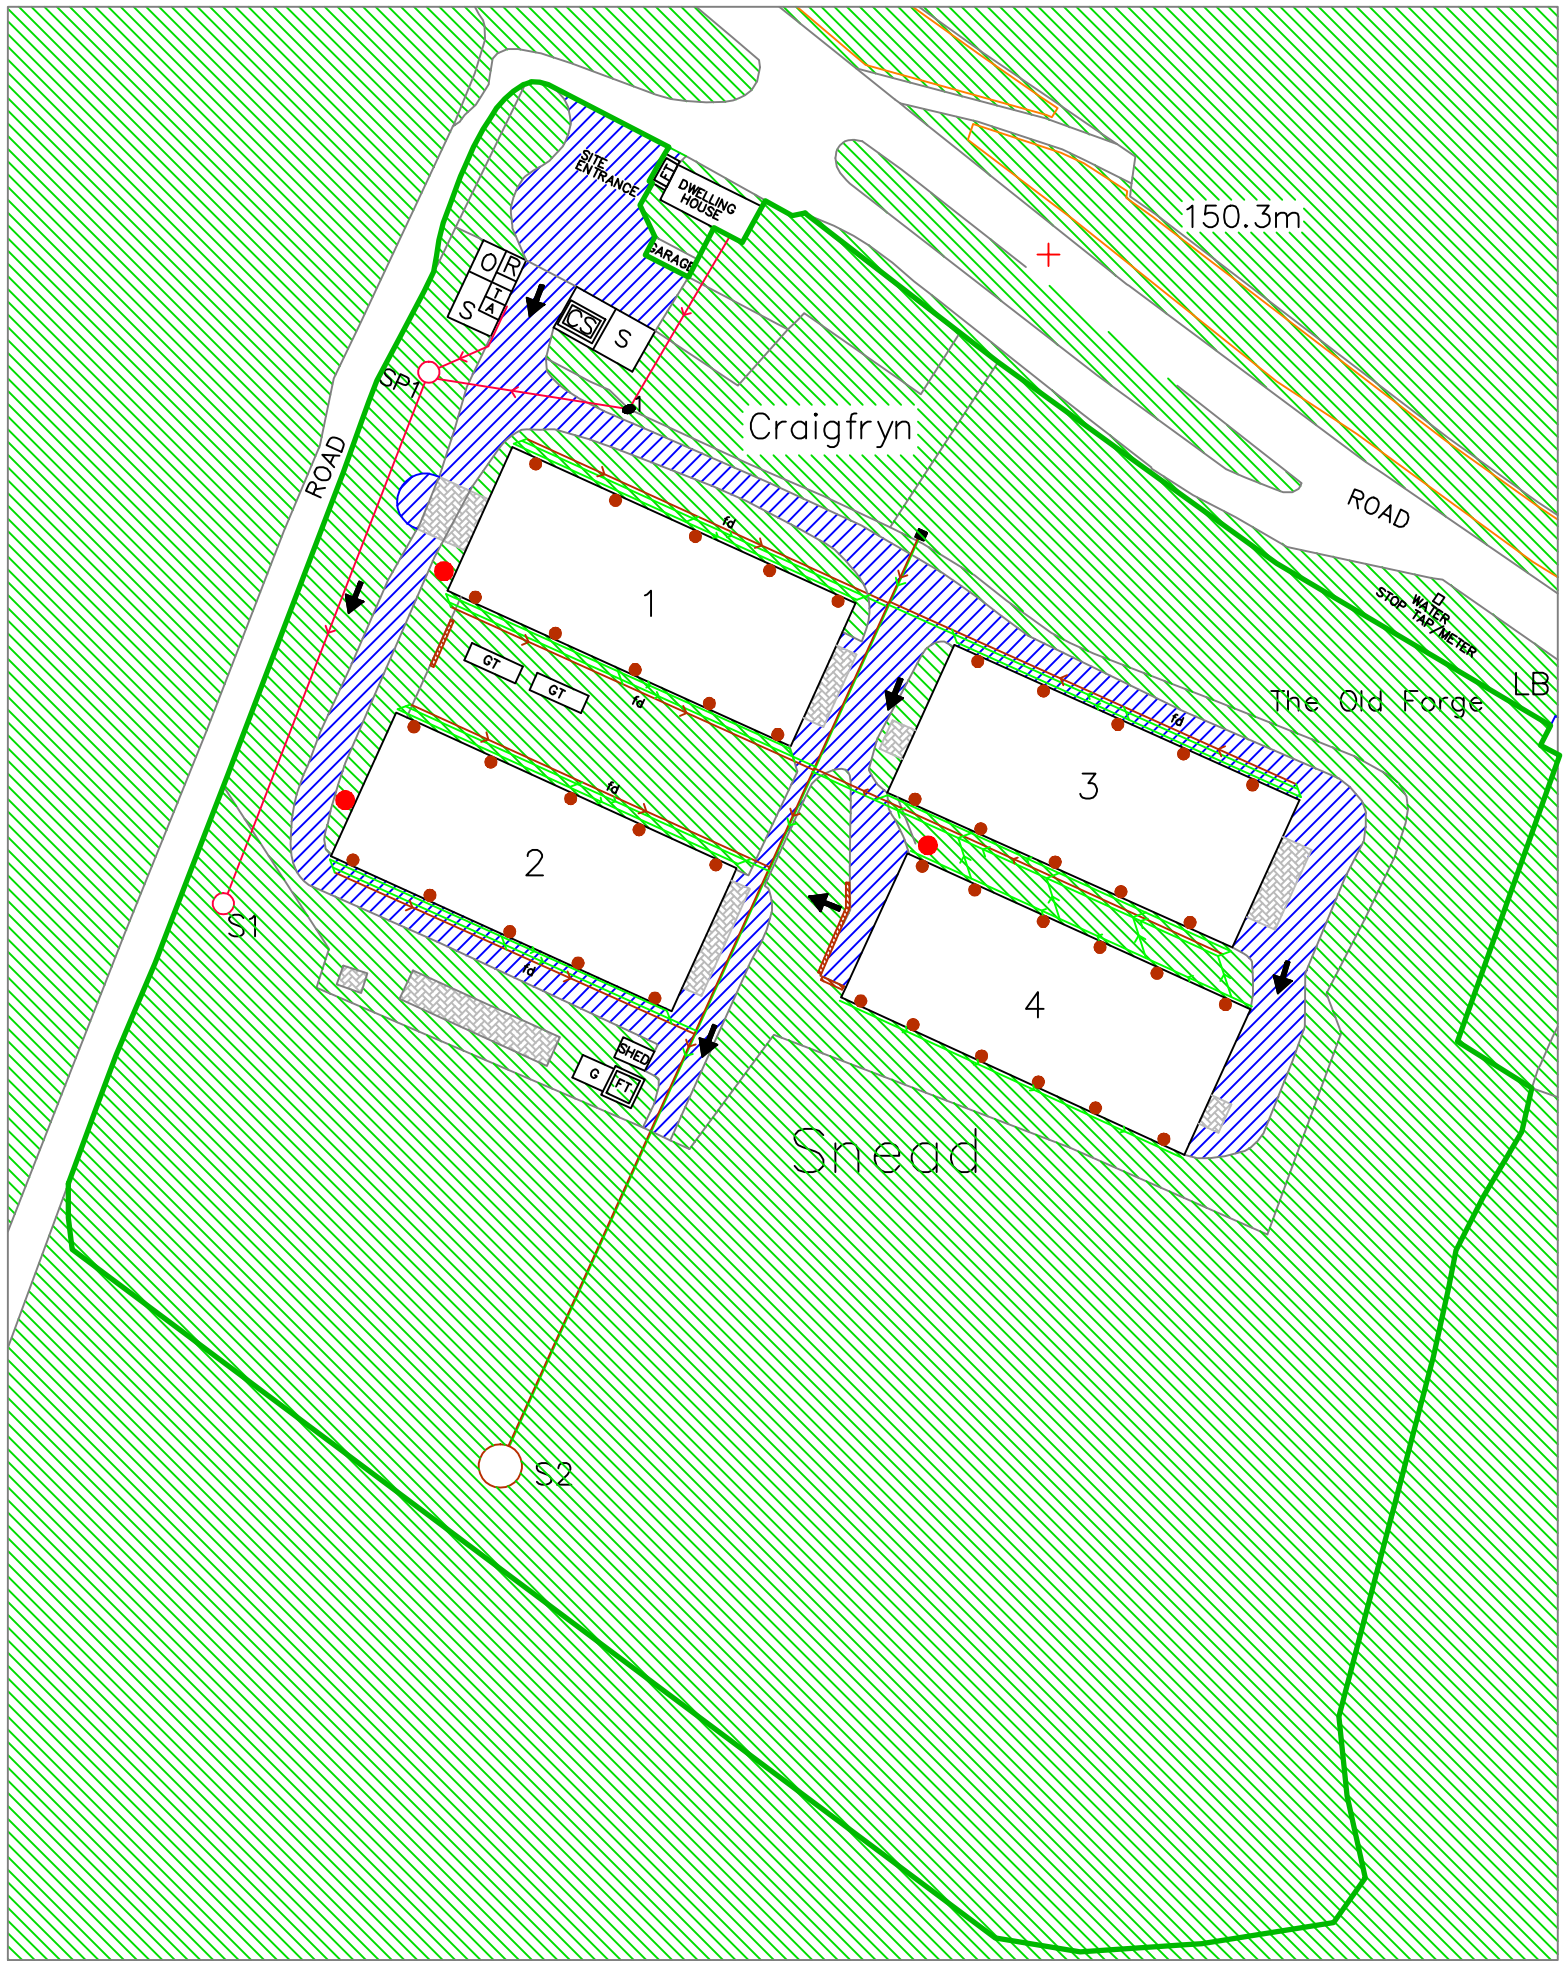

Key

- Fans – representative of position only
- Feed Bins
- Barrier
- Curbing
- Catching Doors
- Water Hydrant
- Pump House
- T1 Dirty Water Tank
- SP1 Septic Tanks
- S1 Soakaways
- IP Inspection Pit
- Drain grid
- 1 Drain covers
- ©1 Changeover valves
- Sampling points
- Cyclone
- Rainwater gutter with flow direction
- Lightly contaminated/ clean water pipe with flow direction
- Dirty water pipe with flow direction
- Surface water gulley, with flow direction
- Ditches (less than 2m wide), with flow direction
- fd French drain, with flow direction
- Natural flow direction of surface water
- S Store

- Reed Bed
- O Office
- R Reception
- T Toilet
- A Staff Hut/Toilet
- A/E Access/Egress
- CS Chemical Store(bunded)
- G Generator
- GT Gas Tank
- FT Fuel/Oil Tank(bunded)
- I Incinerator
- Marsh Area
- Farm Boundary
- Old Burial/Waste Area
- Grass
- Concrete
- Hardcore
- Scrub Land

50m

North

VION Agriculture Ltd

CRAIGFRYN

Breeder Layer Farm

Grid Reference: SO3167592096

Site Drainage Plan

16th December 2011

Revised: 8th March 2012