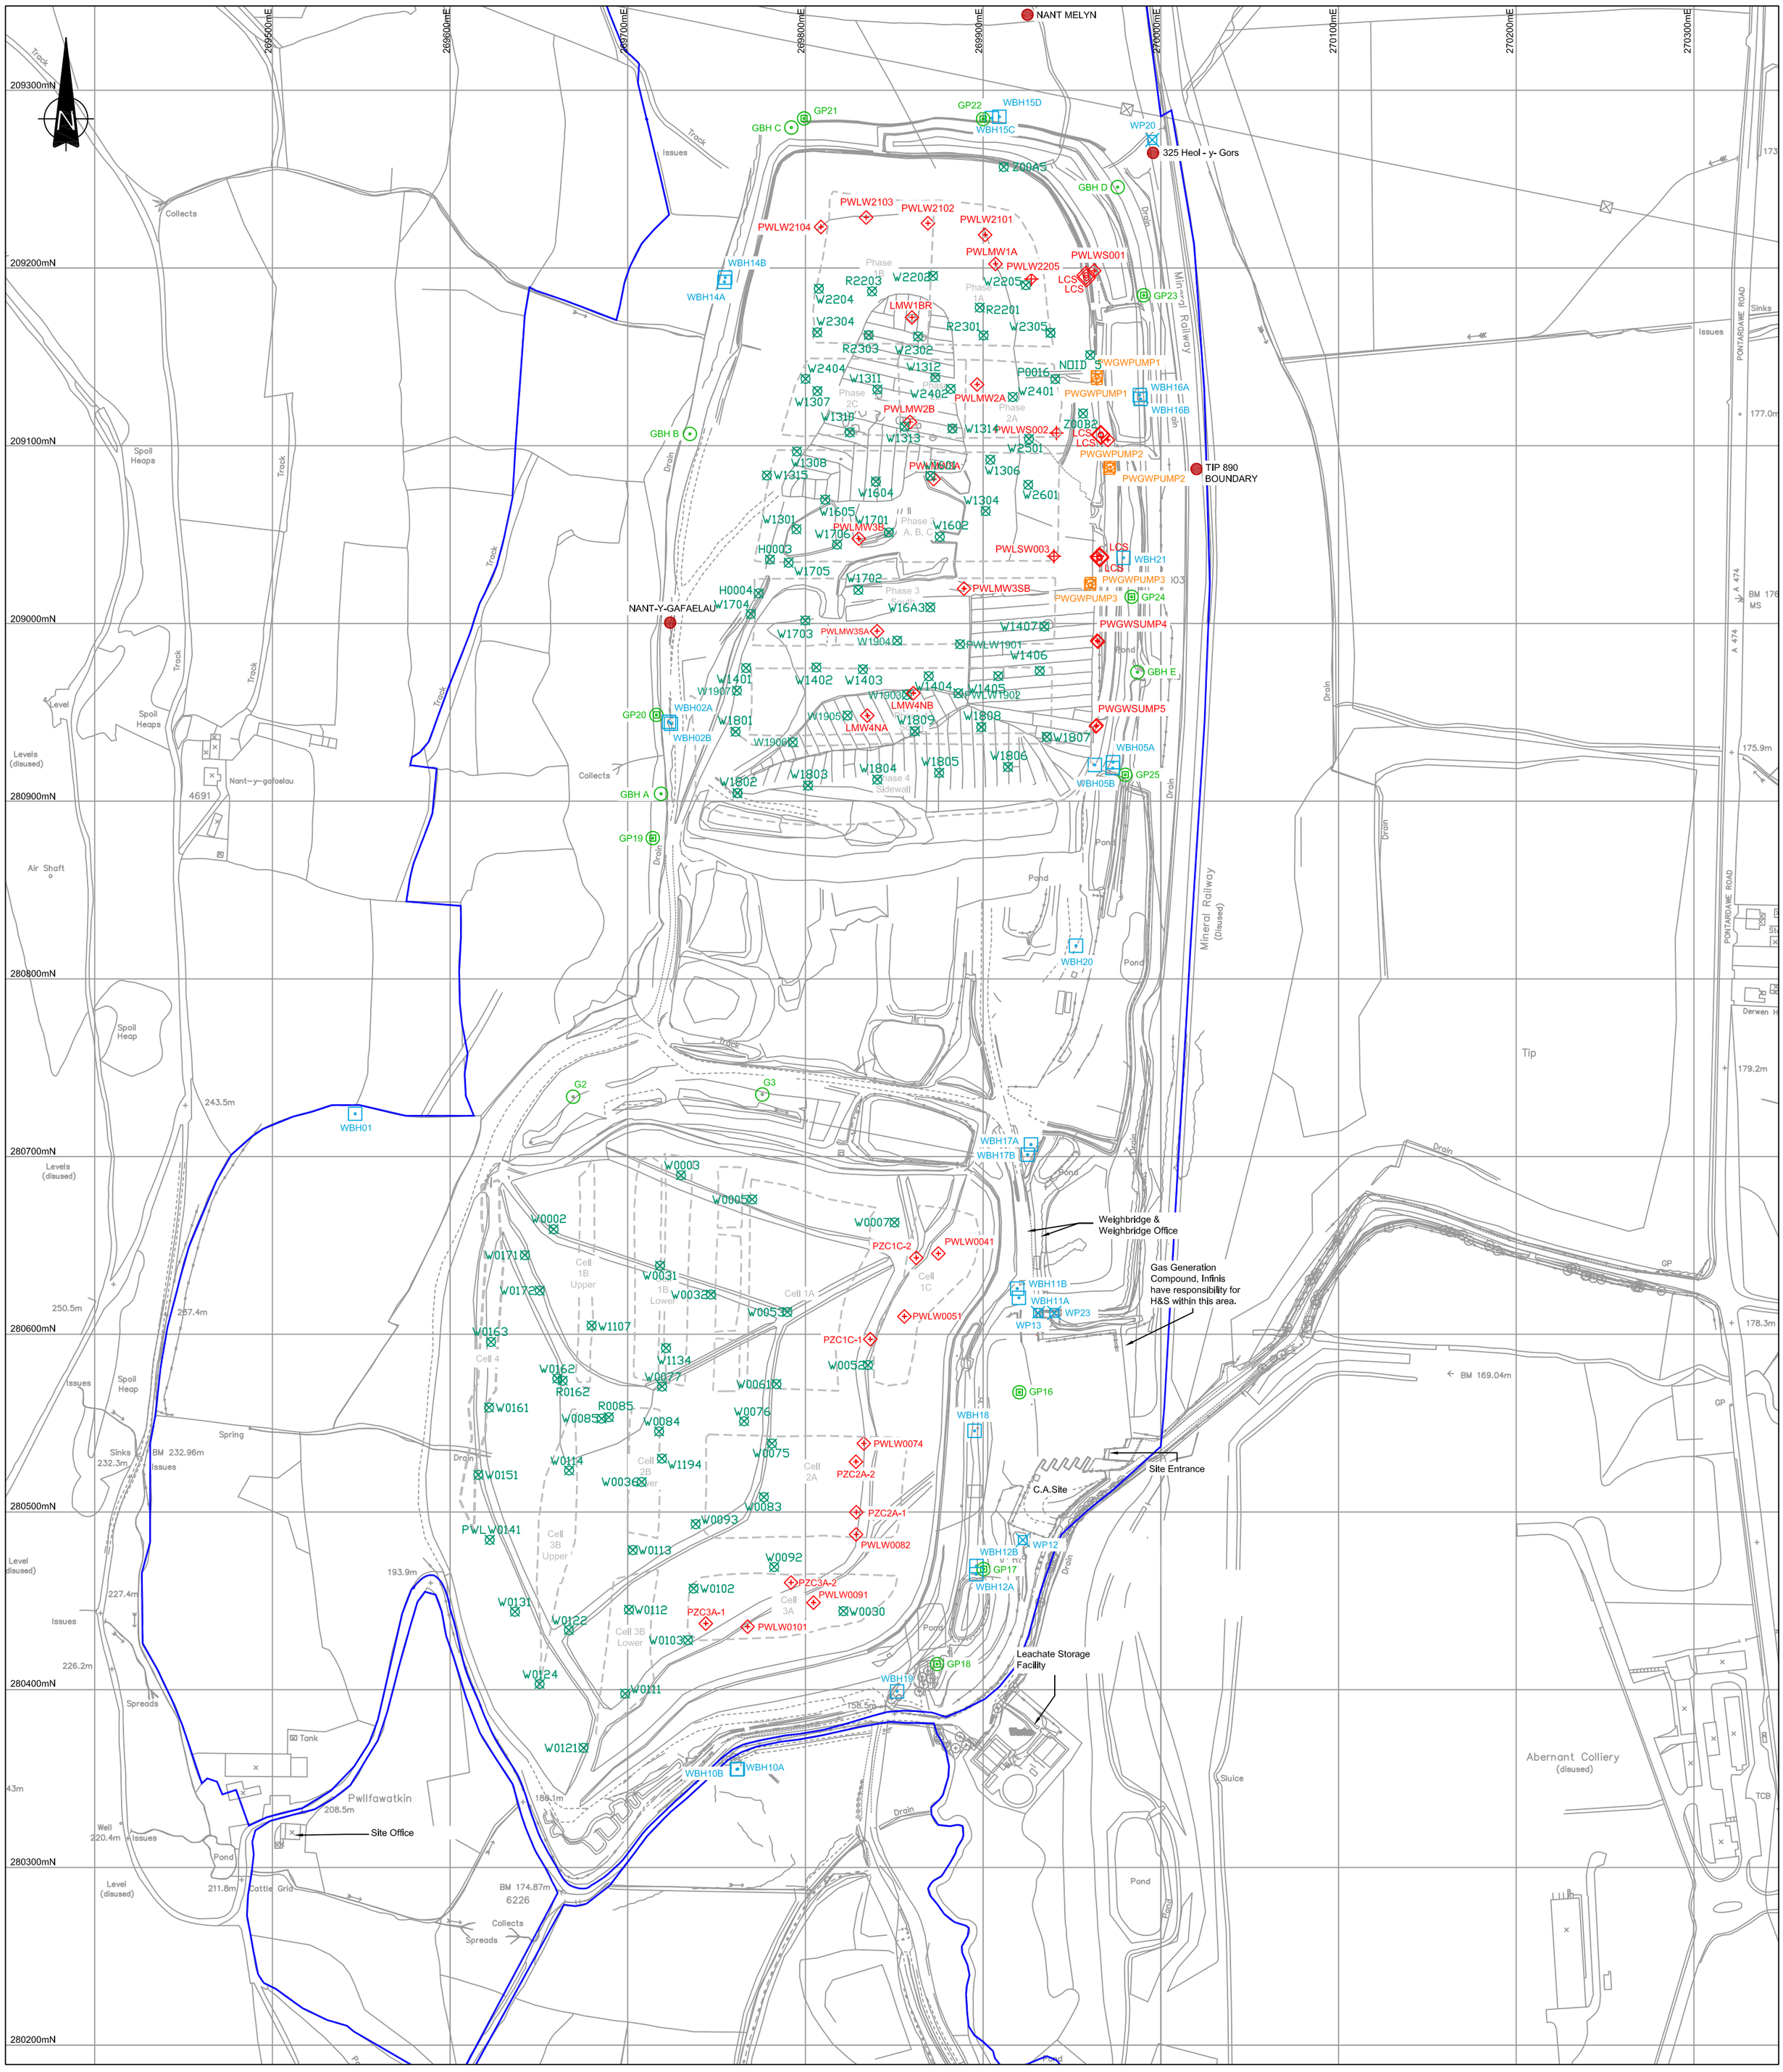

LEGEND:

- Ownership Boundary
- Landfill Gas Monitoring Borehole
- Landfill Gas Surface Monitoring Point
- Combined Gas/ Groundwater Monitoring Point
- Gas Flare Stack
- Landfill Gas Extraction Point
- Landfill Gas Extraction/ Leachate Monitoring Point
- Condensate Unit (Knock-out Pot)
- Dust Monitoring
- Groundwater Monitoring Borehole
- Groundwater Pumping Point
- Surface Water Monitoring Point
- Leachate Collection Point
- Leachate Monitoring Point
- Leachate Recirculation Point
- Leachate Collection Sump
- Leachate Discharge Sampling Point
- Leachate Detection Point
- Underdrainage Monitoring Point
- Settlement Monitoring Point
- Groundwater Sump Monitoring Point
- Groundwater Sump Pumping Point
- Underdrainage Monitoring Point
- Settlement Monitoring Point
- Groundwater Sump Monitoring Point
- Groundwater Sump Pumping Point
- Valve
- Proposed Well
- As-built Cell Footprint

LEGEND (INFINIS SURVEY):

- Gas Well
- Proposed Well

NOTES:

1. ALL DIMENSIONS IN MILLIMETRES AND ALL LEVELS IN METRES ABOVE ORDNANCE DATUM.

2. DO NOT SCALE FROM THIS DRAWING.

3. ANY ANOMALIES IDENTIFIED WITH THE DETAILS SHOWN ON THIS DRAWING ARE TO BE BROUGHT TO THE ATTENTION OF FCC ENVIRONMENT (UK) LIMITED PRIOR TO CONSTRUCTION WORKS COMMENCING.

Revision:	Date:	Description:	By:	Chk:
C	26.07.21	Plan reviewed, site survey updated	BS	RT
B	18.06.20	Proposed Re-drill LMW1BR added & site survey updated	BS	RB
A	07.07.16	Infinis gas infrastructure survey added	BS	RB

Reference files:
Information taken from plans:
Site Survey: 479W2403
Cell Footprints: 479B2116D AND 479B2275
Gas Infrastructure: 5390_PW12 - Pwllfawatkin -Proposed well Plan - April 2015

Reproduced from Ordnance Survey Digital maps with the permission of the Controller of Her Majesty's Stationery Office. © Crown copyright. FCC Environment (UK) Limited,
6 Sidings Court, White Rose Way, DONCASTER DN4 5NU. Licence No 0100031673

FCC Environment

FCC Environment (UK) Limited
6 Sidings Court, White Rose Way, Doncaster, DN4 5NU

Site:
PWLLFAWATKIN

Drawing Title:
Environmental Monitoring Plan

Drawn By:	Checked By:	Date:	Scale:	Paper Size:
BS	RT	26.07.21	1:2500	A2
Status:	Revision:	Drawing No:		Plan Number:
FINAL	C	479M408		PLAN 4

Last Saved By: Ben.Stocks Date: 26-Jul-21 Plot By: ben stocks Date: 26-Jul-21