


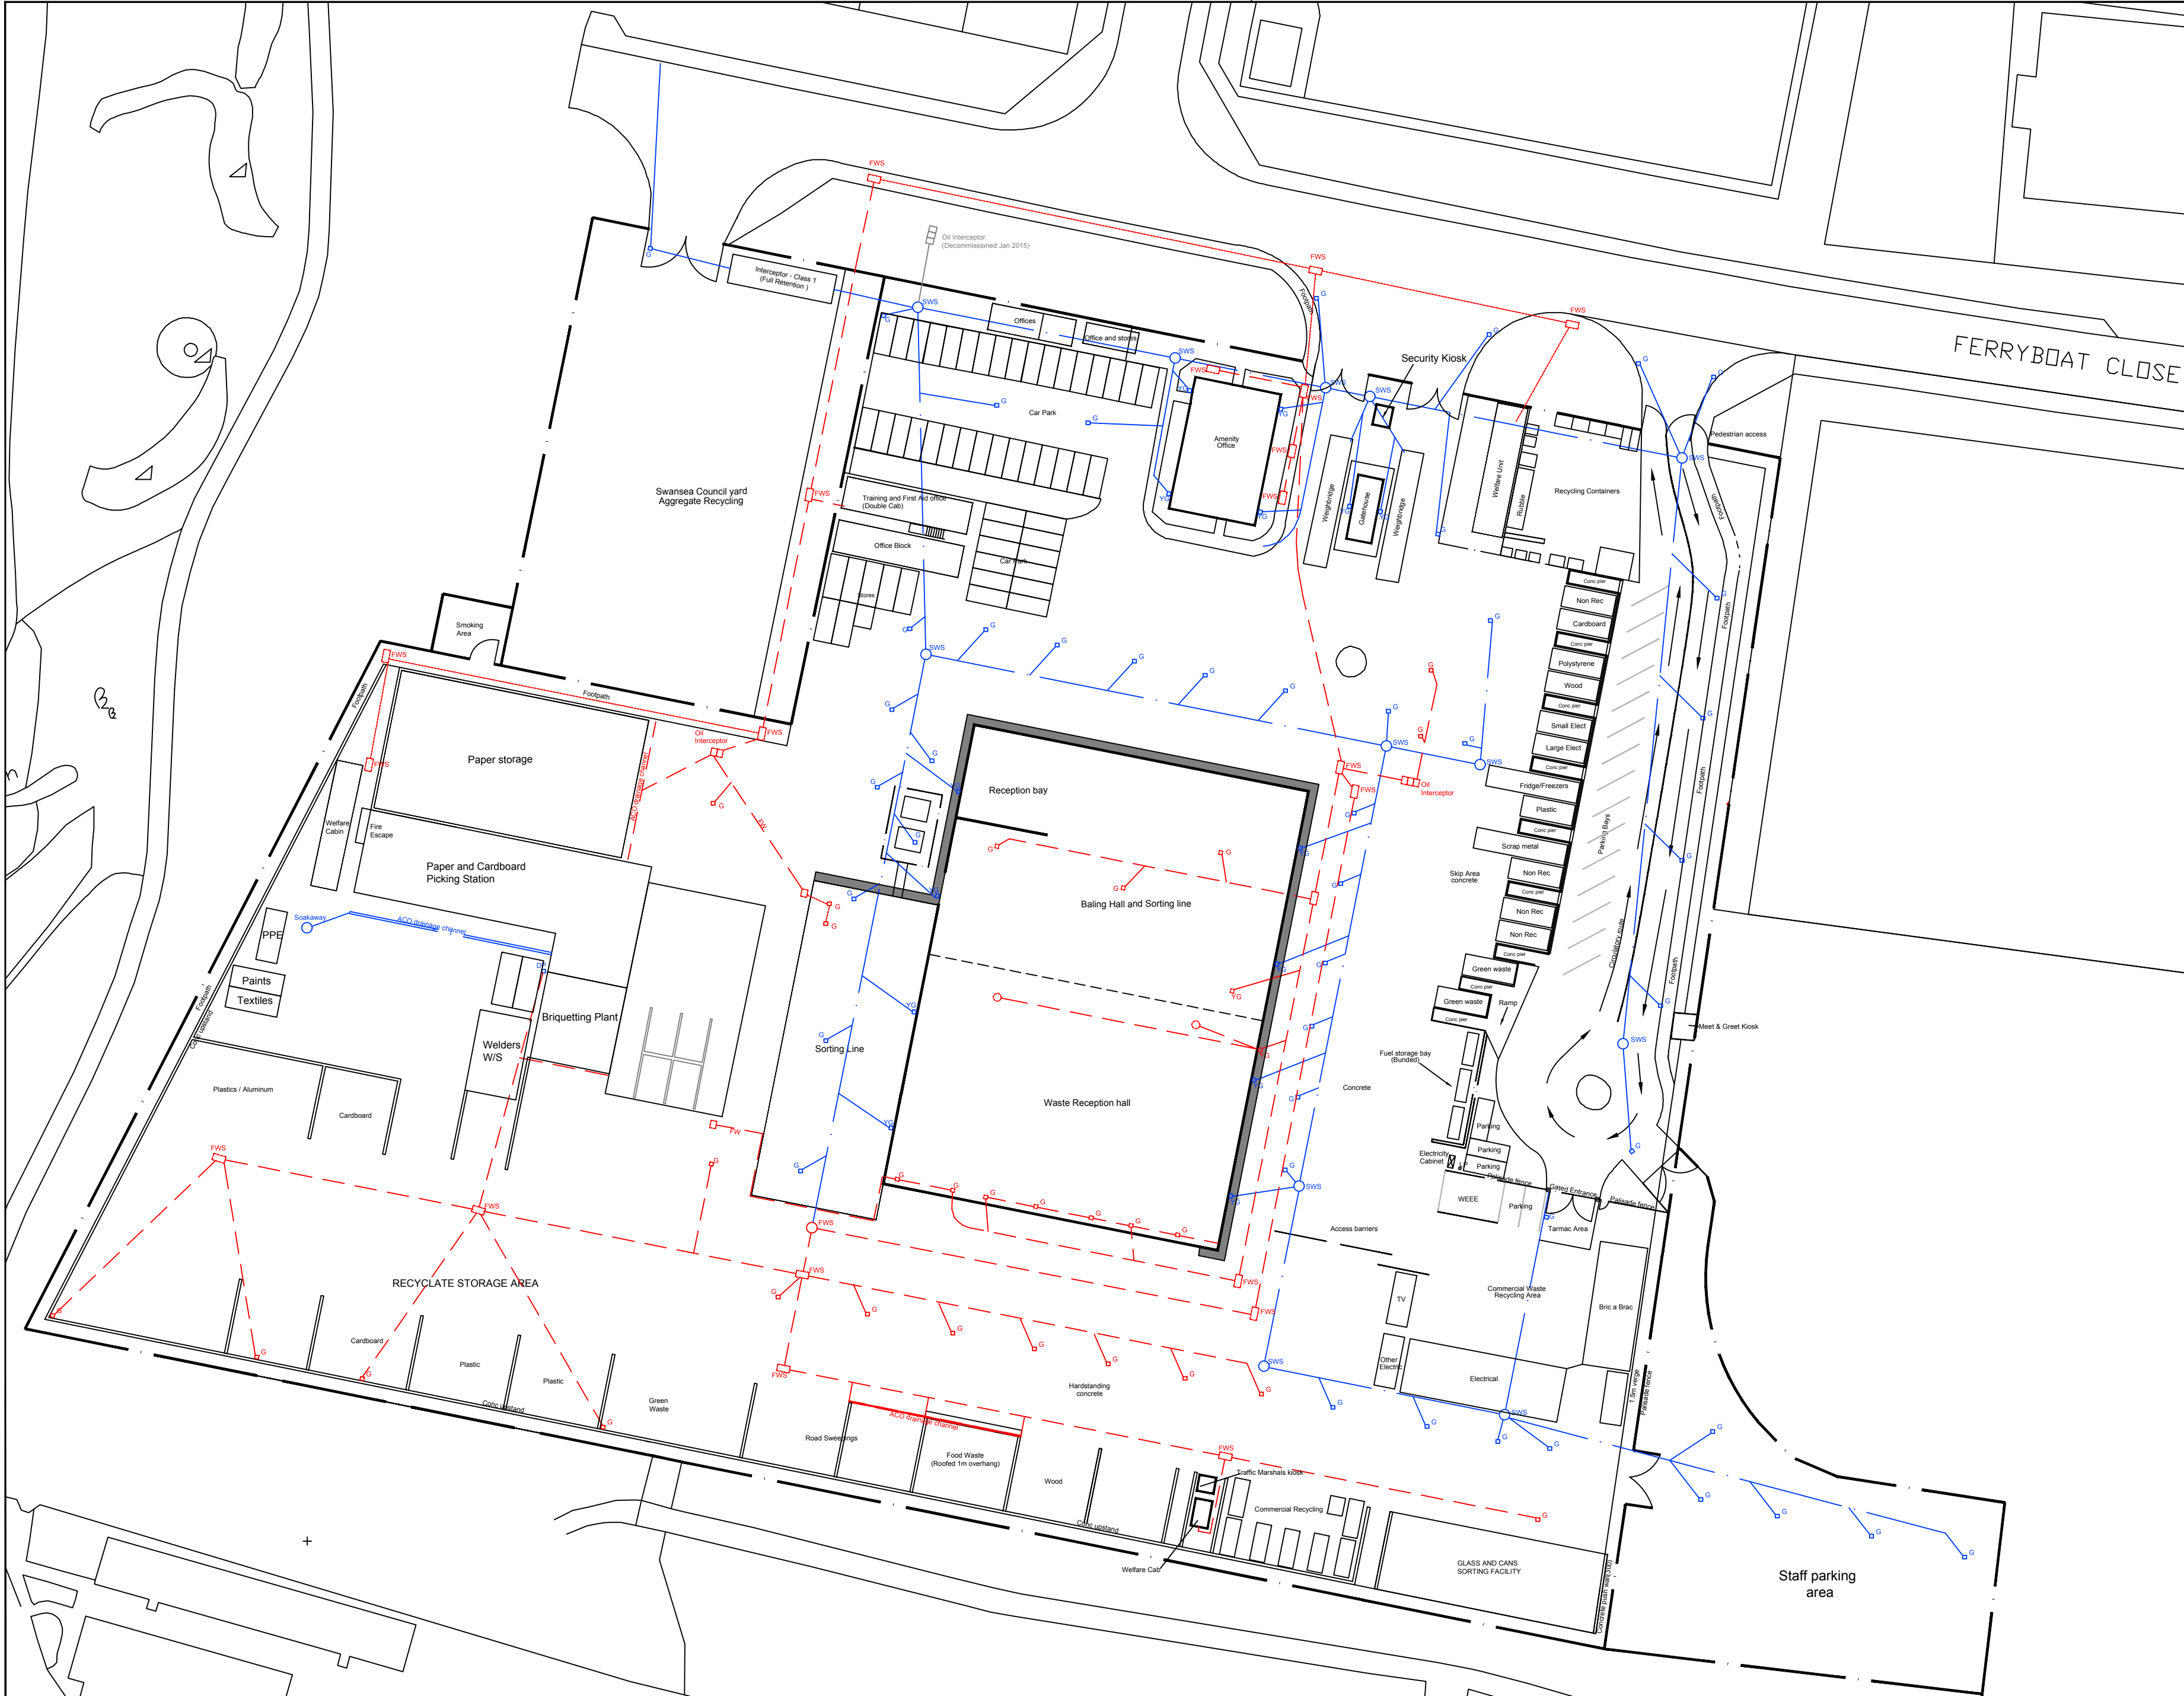

NOTES

1 THIS IS A C.A.D. DRAWING AND SHOULD NOT BE AMENDED BY HAND.

2 All dimensions in millimetres unless otherwise stated.

3 Reproduced from the Ordnance Survey Digital Map With the permission of the controller of H.M.S.O. Crown Copyright City & County of Swansea Licence No 100023509

4 Any errors or omissions to be reported to the Designer.

Key

SWS

Surface water sewer

FWS

Foul water sewer

YG

Yard Gully (Surface)

G

Gully (Surface)

FG

Gully (Foul)

Palisade fencing

Rev	Details	Dr	Ch	Ap	Date

DEPARTMENT OF PLACE

STUART DAVIES
BEng, CEng, MICE, MBA
HEAD OF HIGHWAYS & TRANSPORTATION
PENLLEGEROER OFFICES
610 CIVIC CENTRE, SWANSEA, SA1 3SN
TEL: (01792) 636133
FAX: (01792) 636270

CITY AND COUNTY OF SWANSEA

DINAS A SIR ABERTAWE

Project

BALING PLANT
CIVIC AMENITY SITE
Proposed site extension
General layout & Drainage

File No.

General Ledger Code:

Drawn	DS	Checked	DH	Approved	CT
Date	Dec 2015	Date	Dec 2015	Date	Dec 2015

Scales

NTS

Drawing No.

Baling Plant_001