


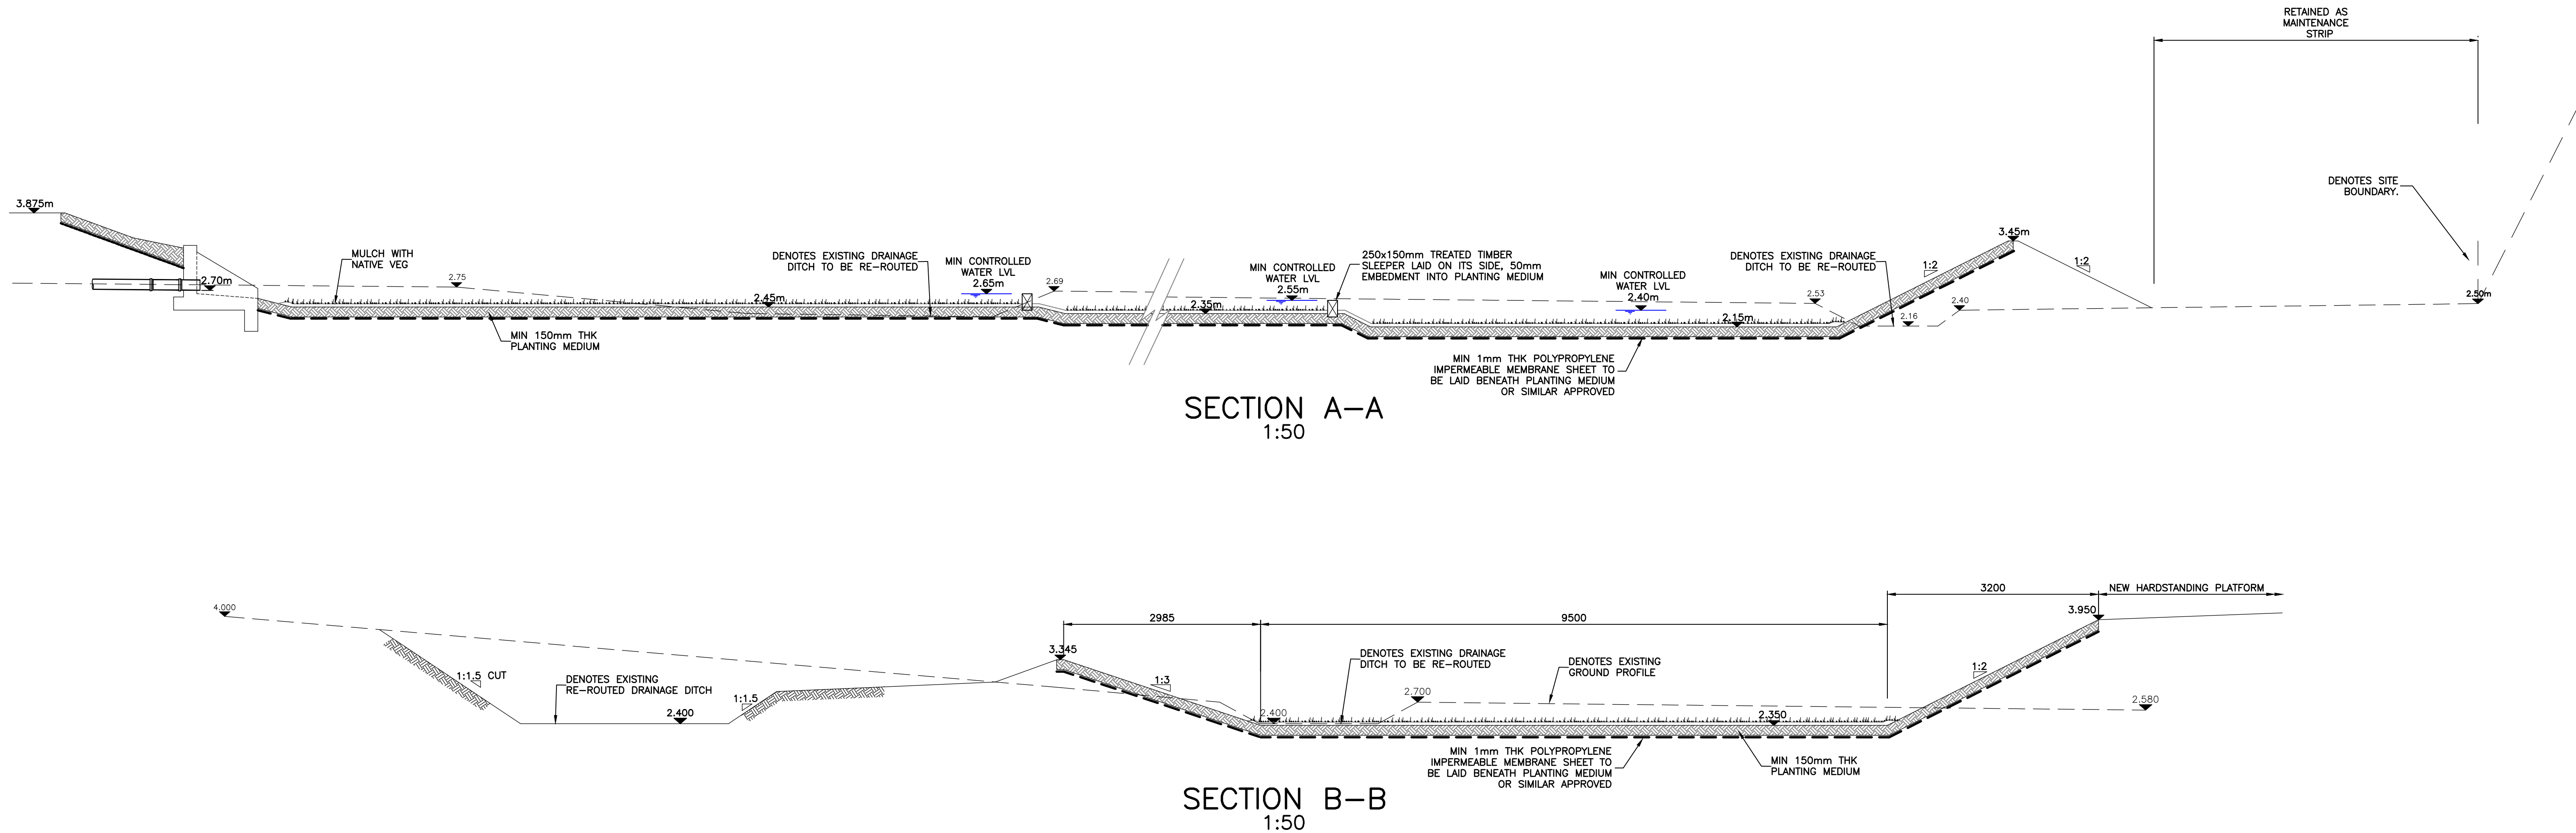

B	03.11.14	LEVELS AMENDED	OB	AC	AC
A	31.10.14	WEIR STRUCTURE ADDED	OB	AC	AC
REV	DATE	DESCRIPTION	BY	CHK	APP

REVISIONS

O J Jones Ltd.

Proposed Development at
Penamser Road,
Porthmadog

TITLE

Drainage Details
Sheet 2 of 2



DATRY'S
Peirianwyr Ymgynghori
Consulting Engineers

Yr Aelwyd
3-5 Church Street
Carnarfon
01286 471027
01286 574434
info@datrysconsulting.com
www.datrysconsulting.com

Telephone
Fax
E-mail
Internet

DRAWN	GJ	CHECKED	PASSED
DATE	19.08.14	CLIENT'S REF.	
SCALE AT A1	As Shown	AUTOCAD REF.	14128/5002
DRAWING No.	14128/5003	REVISION	B