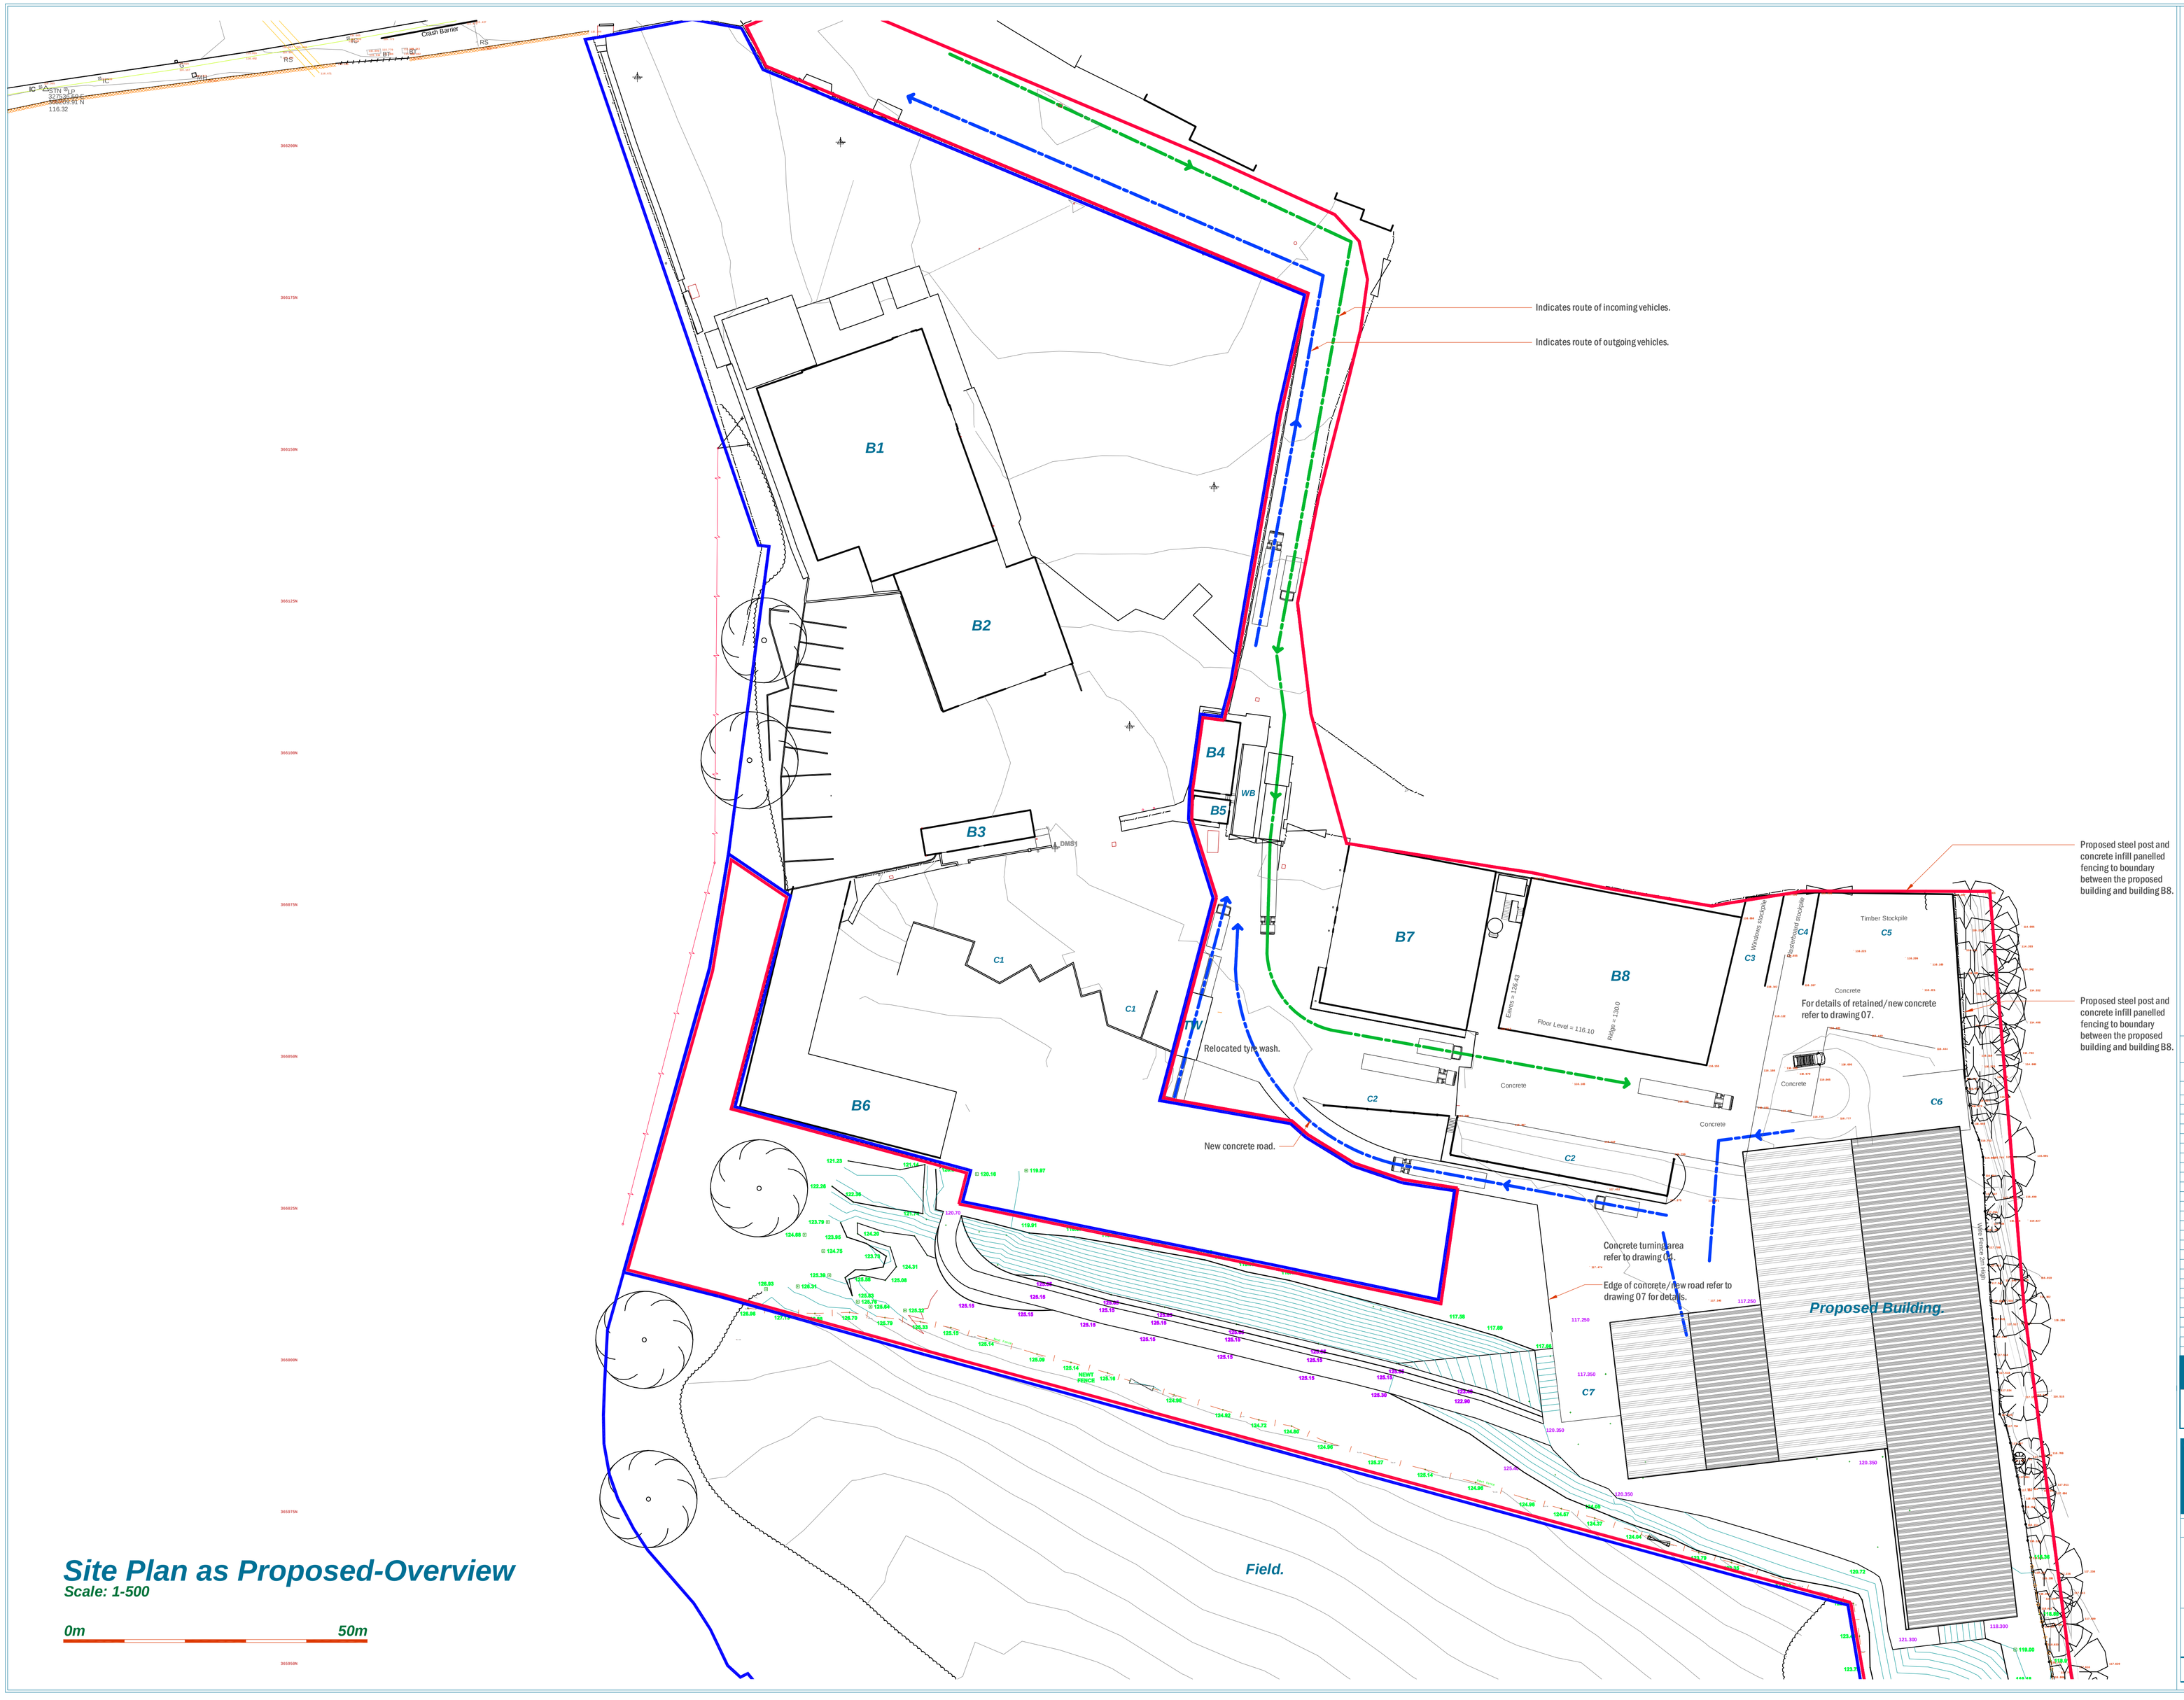

Site Plan as Proposed-Overview

Scale: 1-500

0m — 50m

Copyright © 2007 City Architectural Ltd.
All rights reserved.

Deviating from these drawings without consultation and/or agreement with the employer is unacceptable.
The contractor is to check all dimensions on site prior to commencing setting out works and ordering materials and should report any discrepancies.

DO NOT PROCEED IN THE EVENT OF A DISCREPANCY

FOR CONSTRUCTION –
USE FIGURED DIMENSIONS ONLY
DO NOT SCALE FROM PRINTS

NOTES:

North.

06-Traffic Flow

0m 1m 2m — 1:50
0m 1m 2m 3m 4m 5m — 1:100
0m 10m 20m 30m 40m 50m — 1:500

Revisions

Rev.	Date	Description
A11.	13-10-16.	Reference to drawing 07 added for concrete zones.
A10	10-10-16.	Note concrete areas to be retained removed.
A9.	21-09-16.	Red and blue boundary lines finalised.
A8.	20-09-16.	Topo and OS grids aligned.
A6.	20-09-16.	Red and blue boundary amended as per Caulmert.
A5.	20-09-16.	Concrete road and fence notes added. Red & blue boundary lines added.
A4.	14-09-16.	Bank details amended.
A2.	30-08-16.	Walkway, newt fence, portacabin and unloading hall amended.
A1.	30-04-16.	Planning Application issue.
P1.	21-04-16.	First issue.

7 Norton Road, Chester, CH3 5LJ
Tel/Fax: 01244 341 662
email: info@cityarchitectural.co.uk

Project: **Proposed Extension**
Status: Sketch Scheme.
Client: Thorncliffe
Date: 25/01/16

Drawn by: Altrech/tb	Sheet Size: A1	Scale: as shown

Drawing Title

Overview Details as Proposed.

Job Number	Drawing Number	REVISION
1515	06	A11

DO NOT SCALE

COPYRIGHT RESERVED