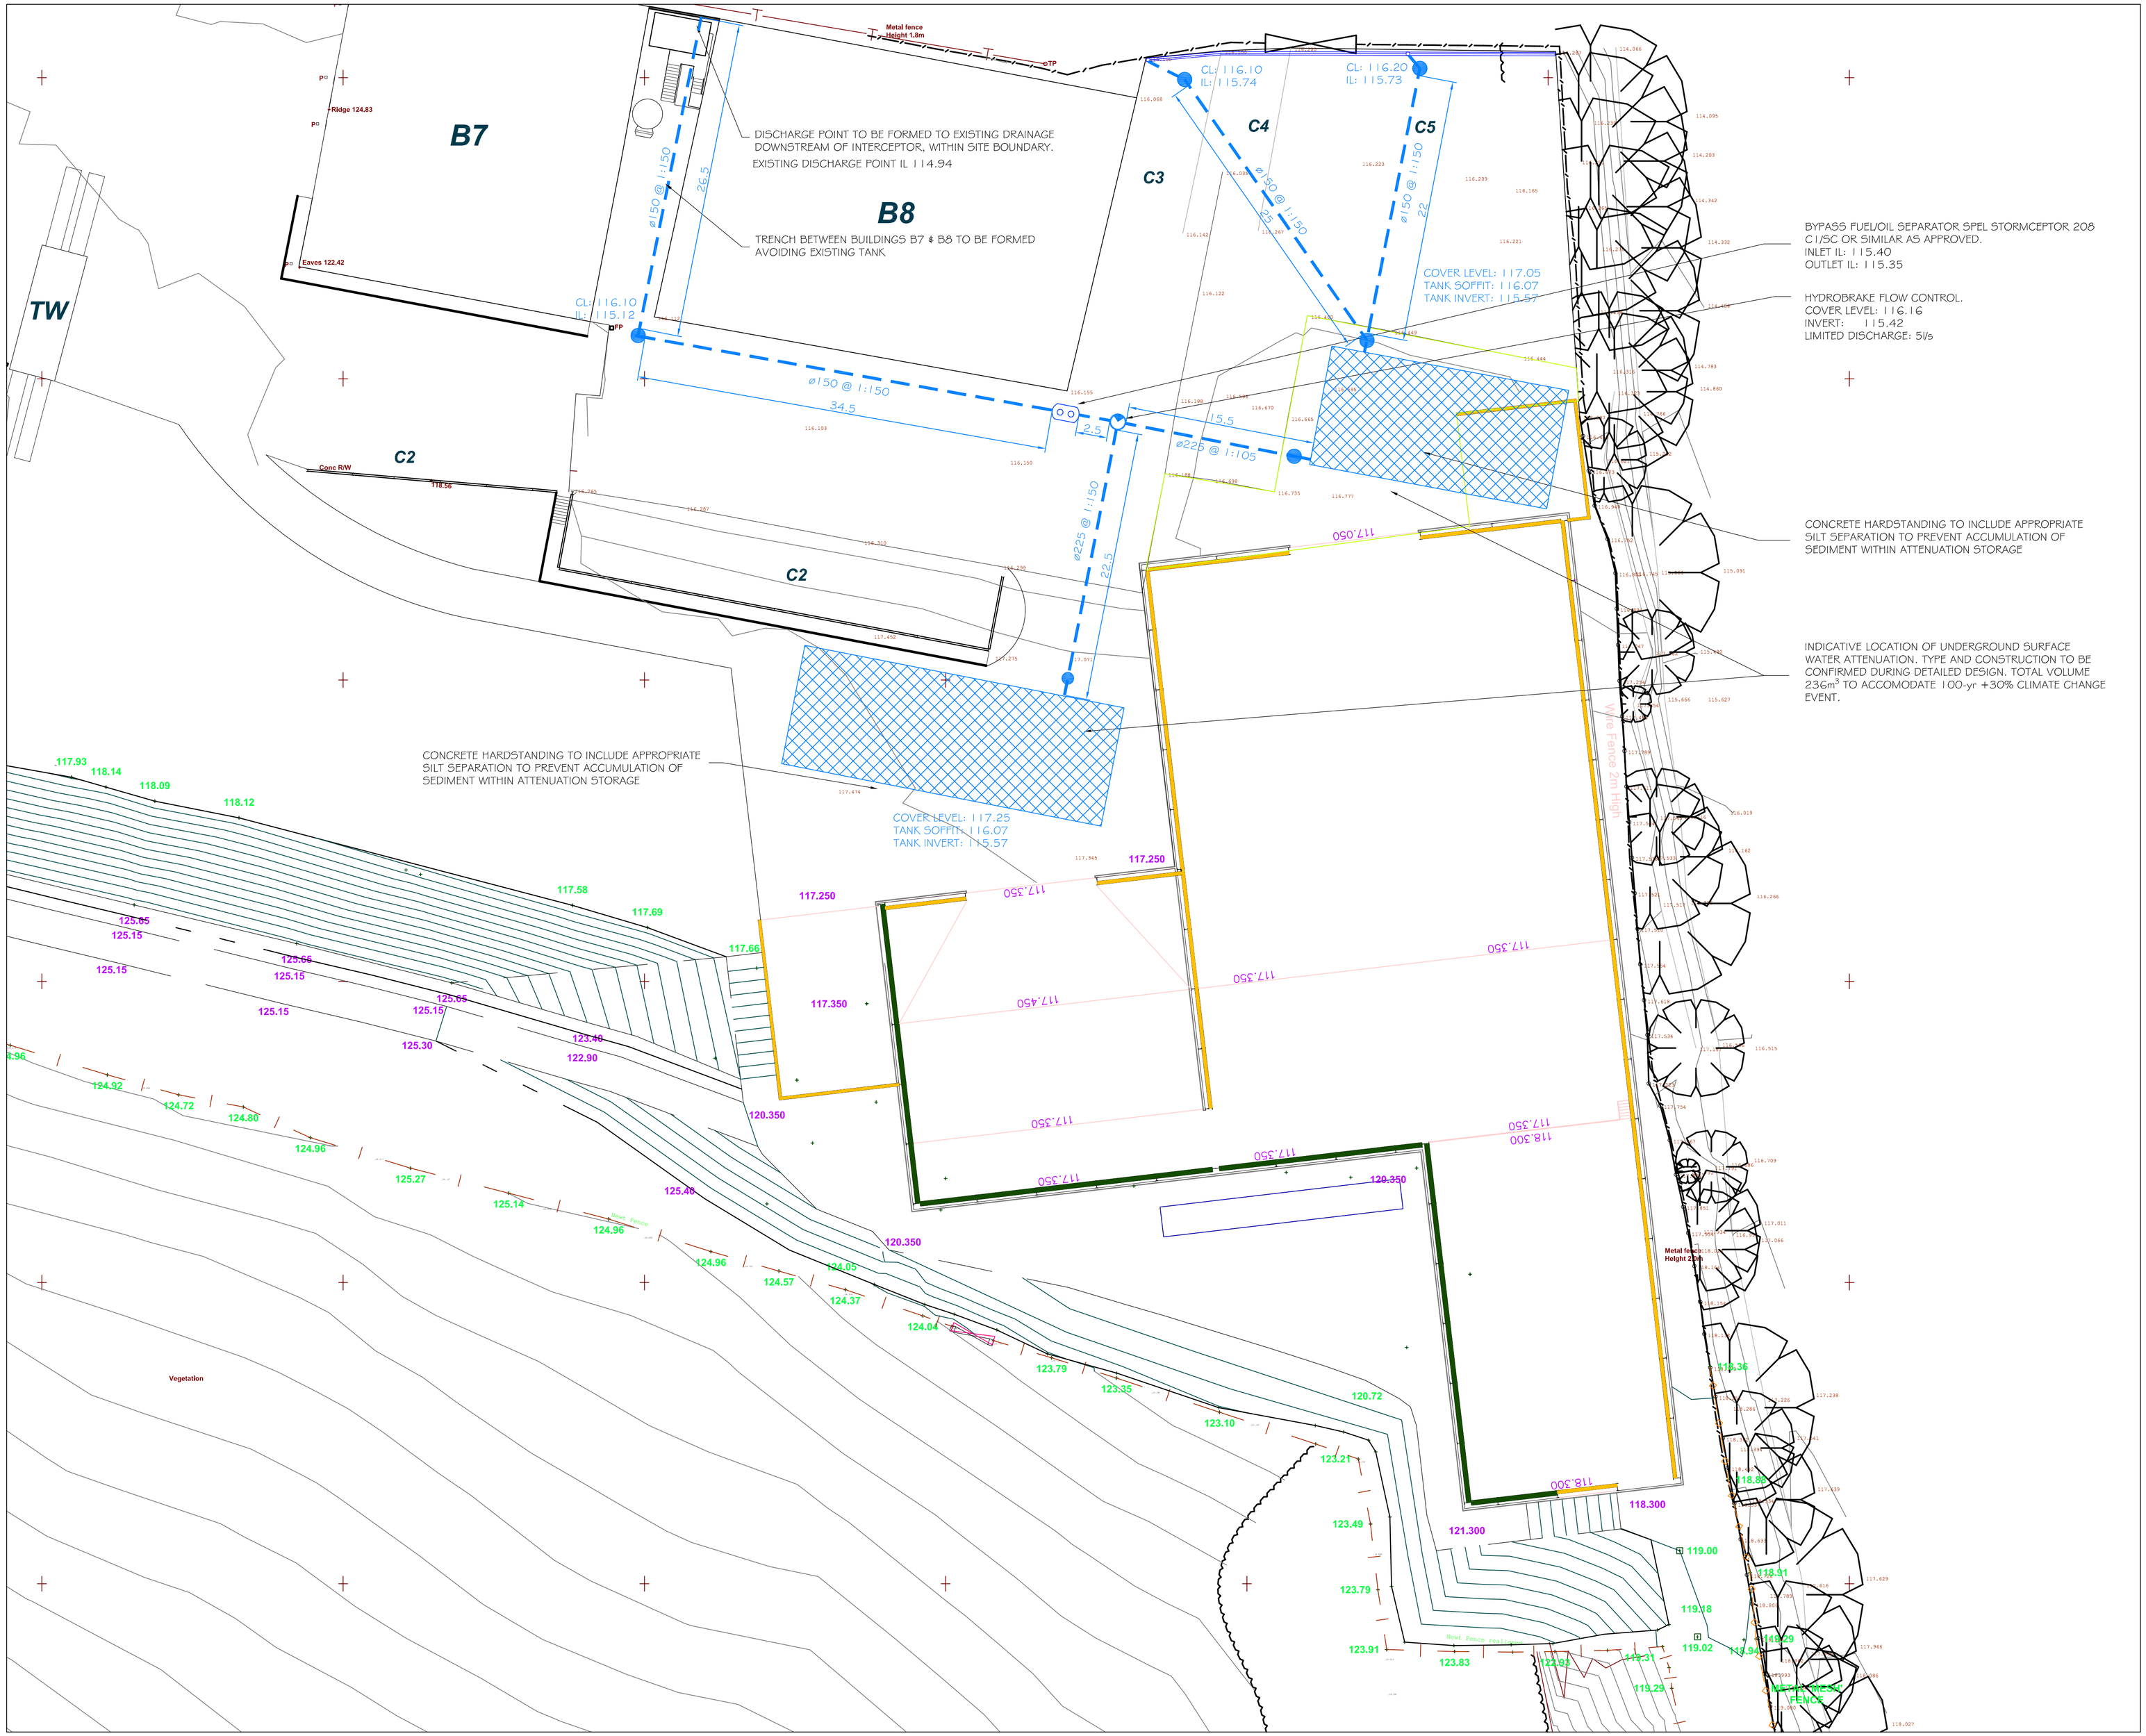

NOTE

1. DO NOT SCALE FROM THIS DRAWING, WORK FROM FIGURED DIMENSIONS ONLY. ALL DIMENSIONS ARE IN MILLIMETRES AND ALL LEVELS ARE IN METRES ABOVE ORDNANCE DATUM U.N.O.

2. THIS DRAWING IS TO BE READ IN CONJUNCTION WITH ALL RELEVANT ARCHITECTS, ENGINEERS AND SPECIALIST DRAWINGS AND SPECIFICATIONS.

3. THIS DRAWING RELATES TO PROPOSALS FOR THE NEW DEVELOPMENT ONLY.

4. TYPE Z BED AND SURROUND IS REQUIRED FOR PIPES AS FOLLOWS-
- 600mm COVER IN PEDESTRIAN AREAS
- 1200mm COVER IN VEHICULAR AREAS

GULLY AND CHANNEL CONNECTIONS

LEGEND

- PROPOSED SURFACE WATER DRAIN
- PROPOSED SURFACE WATER MANHOLE
- PROPOSED FLOW CONTROL MANHOLE
- PROPOSED LINEAR CHANNEL

DRAFT TO FCC FOR COMMENT ONLY 17.01.2017

REV	MODIFICATIONS	BY	RE	AP	DATE
P1	DRAFT TO FCC	RWG	AGS	NF	17.01.16
C2	DISCHARGE POINT AMENDED	RWG	AGS	NF	23.11.16

THORNCLIFFE BUILDING SUPPLIES

PROJECT:
EWLOE BARNS WASTE TRANSFER STATION

TITLE:
SCHEMATIC SURFACE WATER MANAGEMENT SCHEME

DRAWN BY: AGS	DATE: 24.10.2016	
REVIEWED BY: SBB	SCALE @ A1: 1:250	JOB REF: 2528
AUTHORISED BY: NF	ISSUE: S4	REVISION: P1

DRAWING NUMBER
2528-CAU-XX-XX-DR-C-1600

Caulmert
engineering environmental planning

WWW.CAULMERT.COM

©COPYRIGHT CAULMERT LIMITED - NOT TO BE COPIED OR REPRODUCED IN ANY WAY OR FORM WITHOUT PRIOR WRITTEN CONSENT FROM CAULMERT LIMITED

Registered Office: InTec, Parc Menai, Bangor, Gwynedd, LL57 4FG Company Registered No: 06716319