

LEGEND

MIXED LIQUID WASTE

PASTEURISED LIQUID WASTE


SOLID WASTE TO RECYCLING

RUNOFF LIQUID / DIRTY WATER

GREEN WASTE

SOLID FOOD WASTE

MAINS WATER

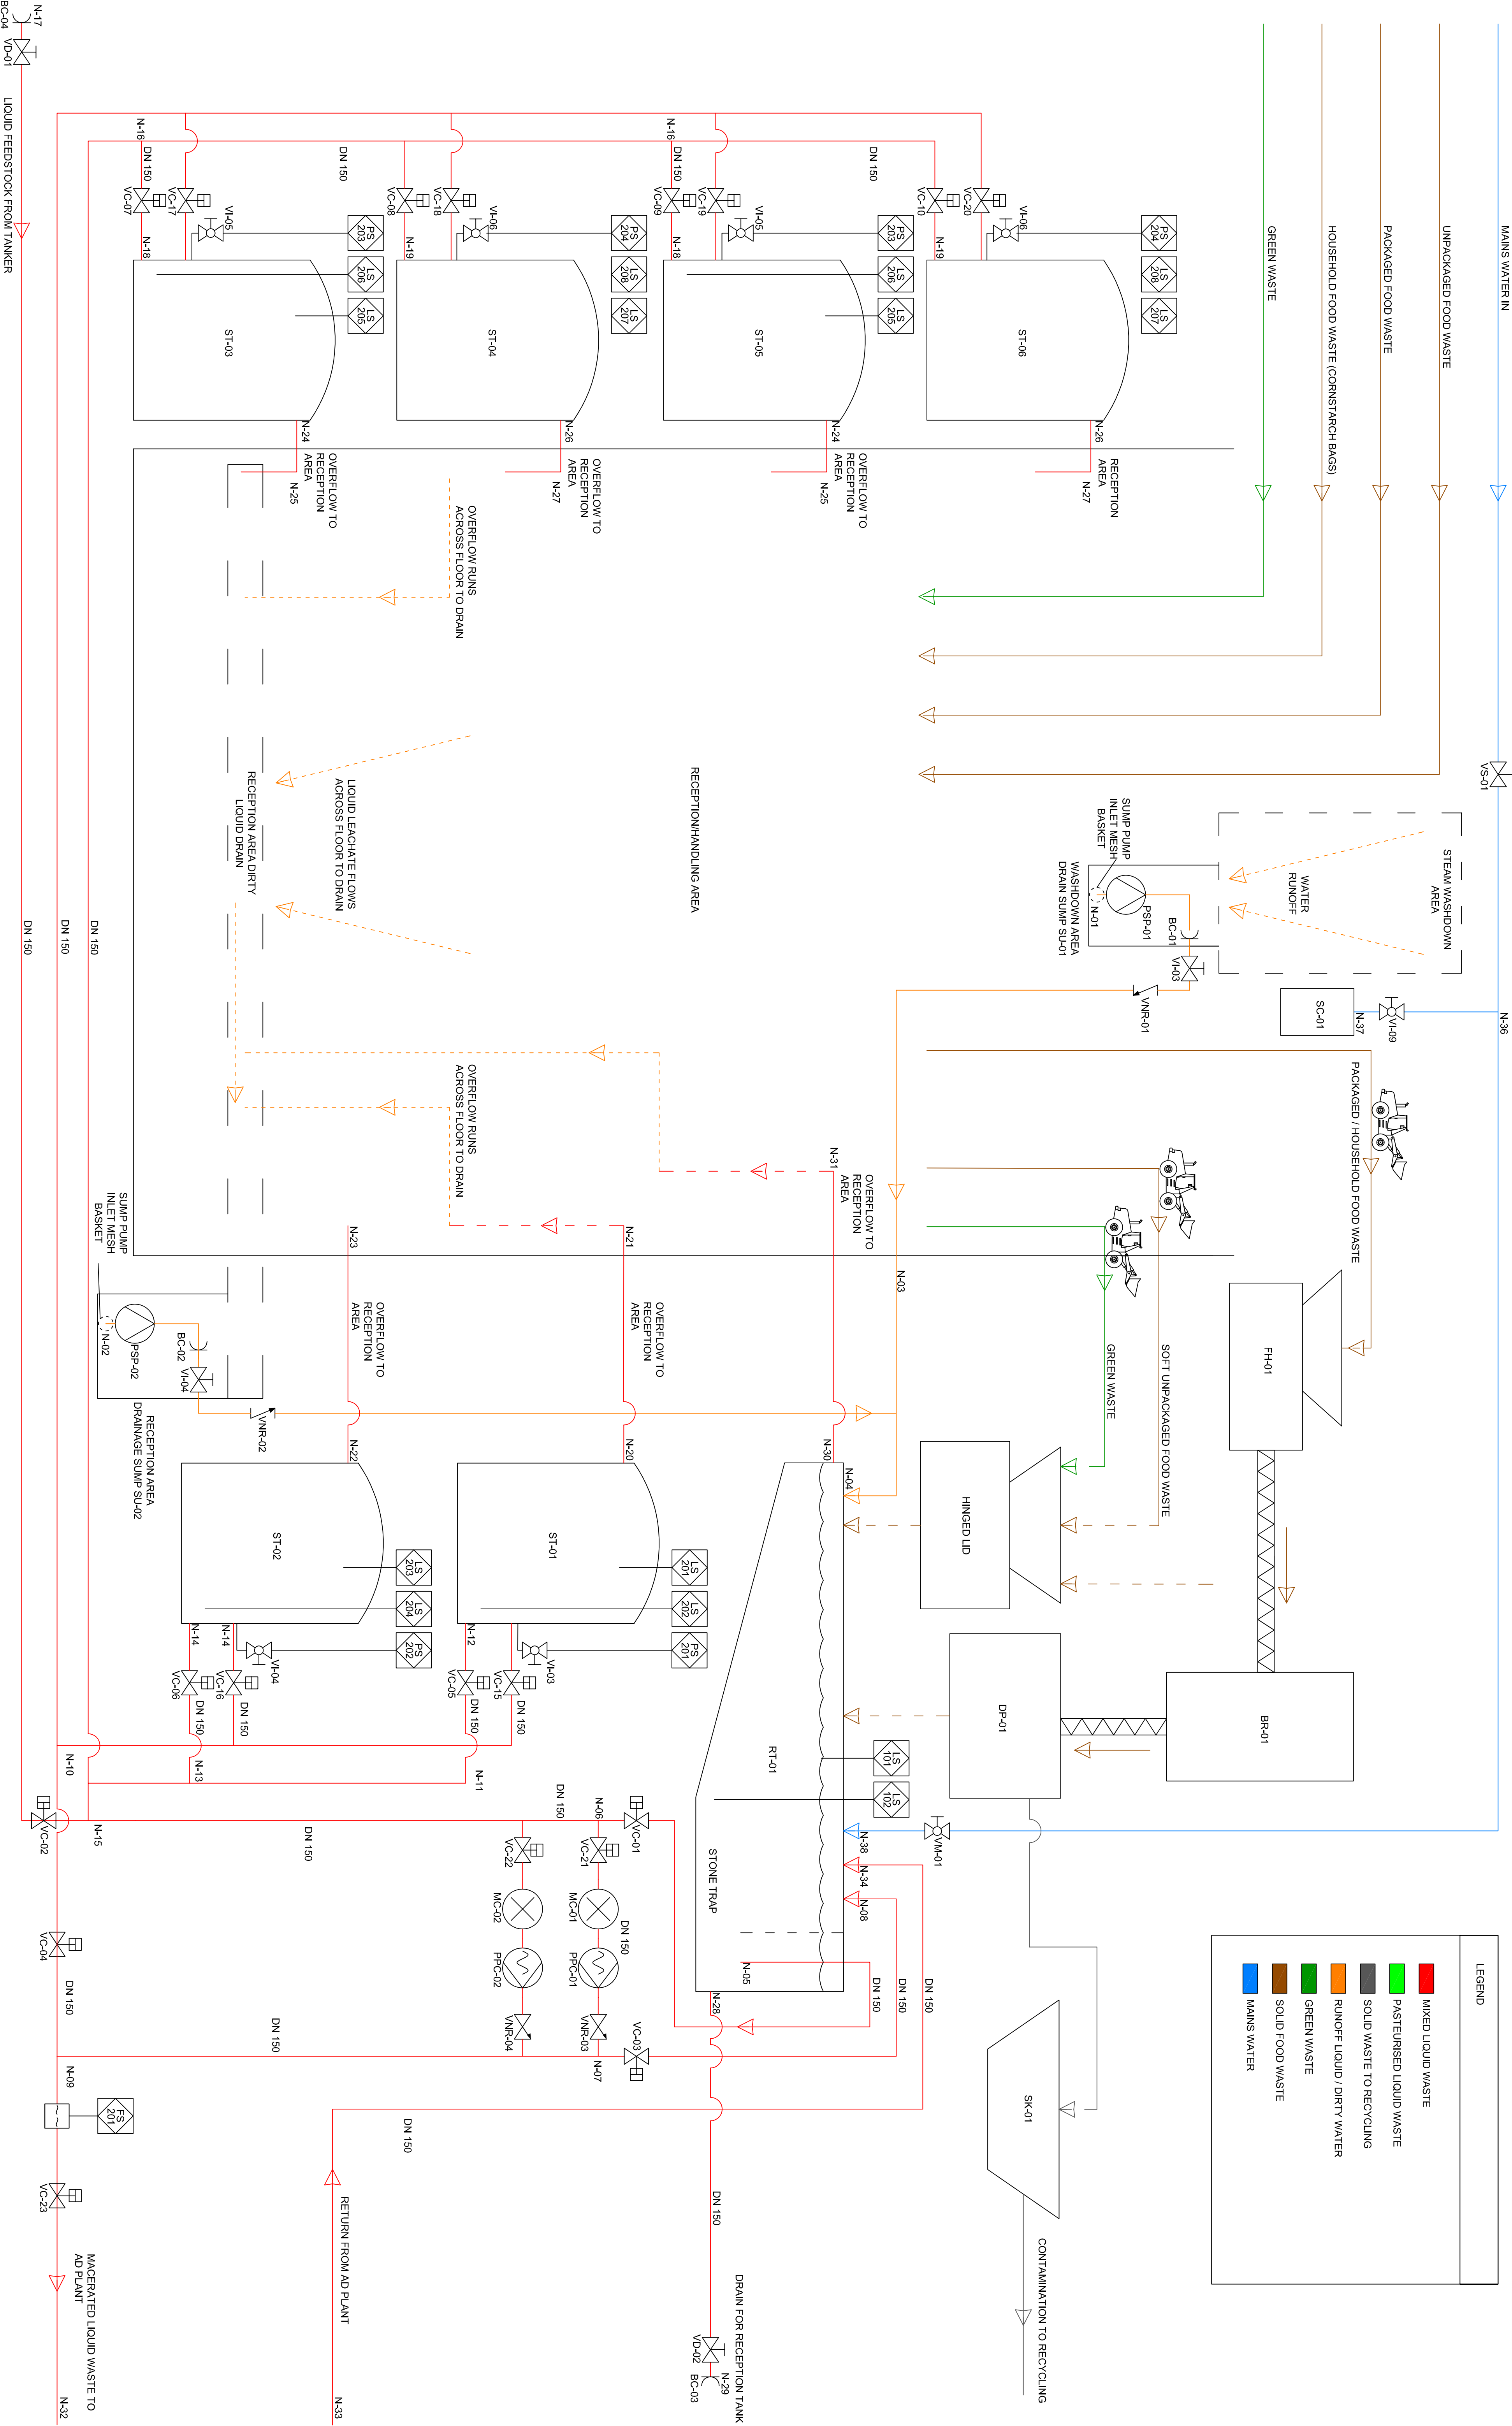

Copyright Claimed

This drawing is the property of Greencycle Systems and must not be reproduced in any material form without the expressed permission of the company in writing

Pipe Elm Barns
Leigh Sinton
Malvern
WR13 5EA
Tel: 07785 957131

DRN	TITLE	SCALE	DATE	DRG No
CHD	Syrus Waste - Cardigan Bay Ad project			
OOT		n/a	17/02/2014	SYR001 140217

FOR INFORMATION

FOR ESTIMATION ONLY

FINAL DRAWING

DRAWING NOT APPROVED

REVISED FINAL DRG

If in Doubt, Ask