



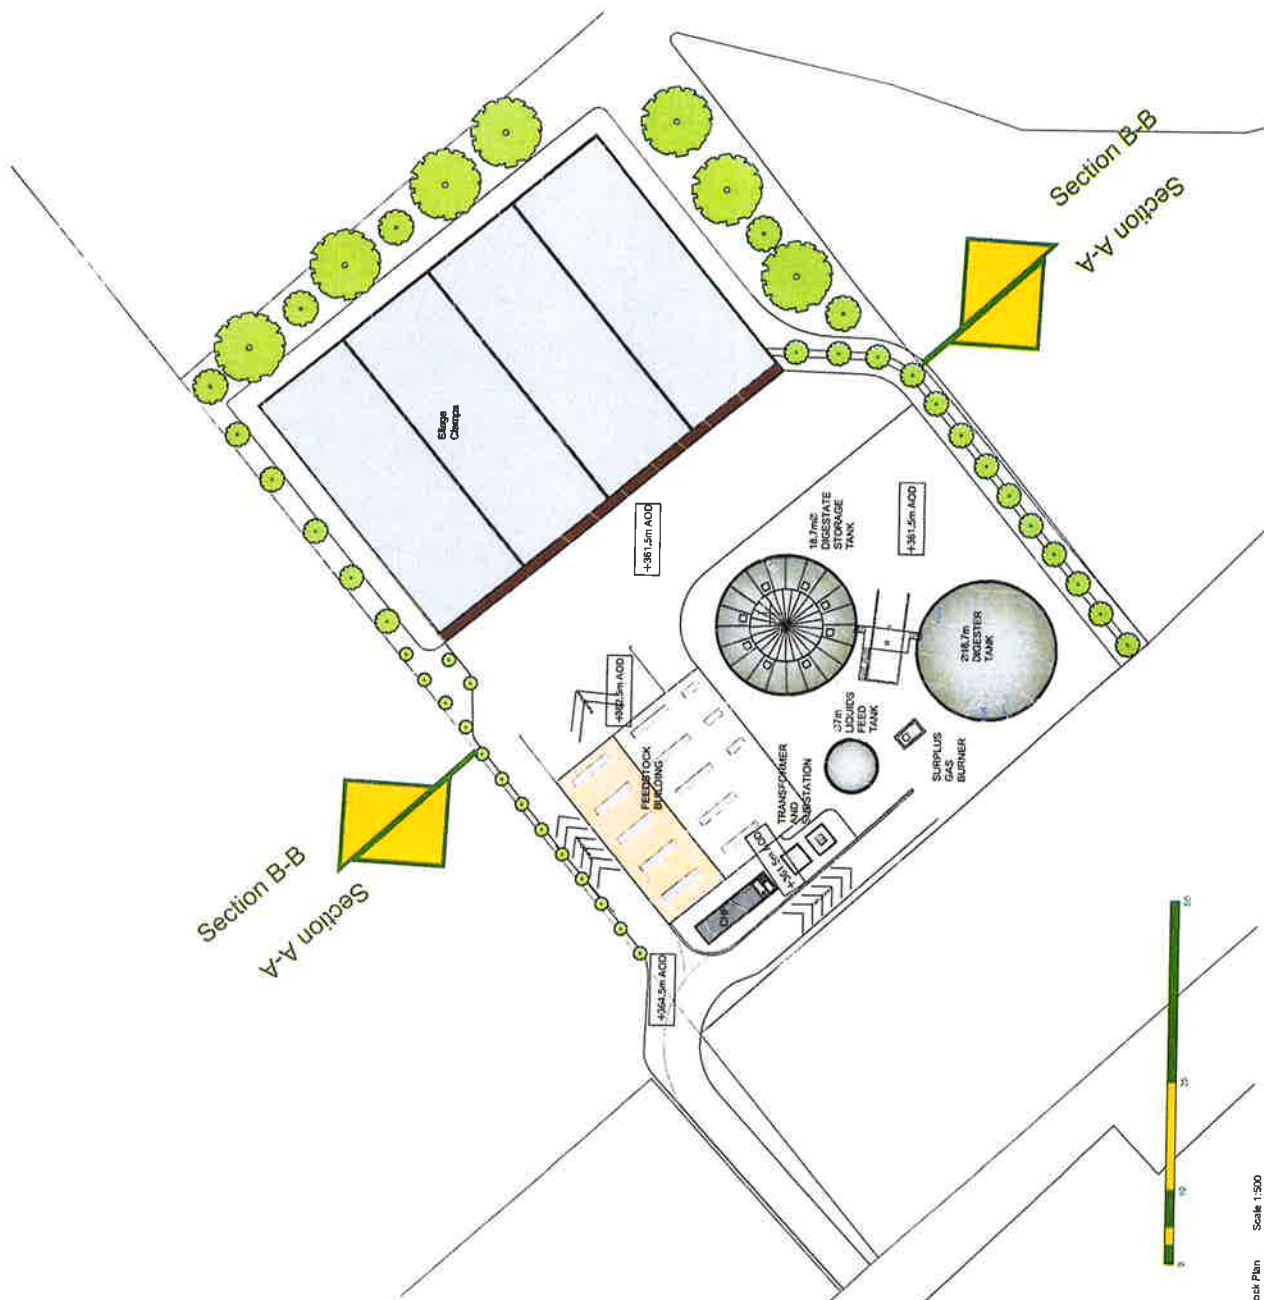

Project Name	A Farming Schedule Amendment	20/01/16
Client	DJ & M Parry Ltd	
Project	Proposed AD Plant at Hendegemny, Kington, Powys	
Drawing	Location Plan and Block Plan.	
Drawing Number	SA1930001	Rev
	As Noted	A2
		Date
		April 2014


BERRYS

www.berrys.co.uk

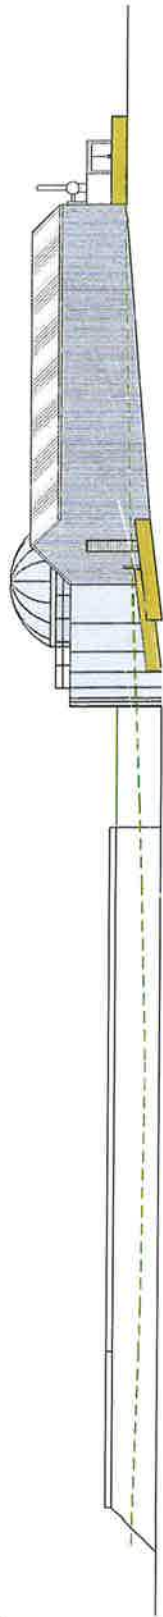


Bund
Digestate Store tank
Elevation from North West

Chicken Litter Feedstock Building
Existing Ground Level (Dotted)
CHP

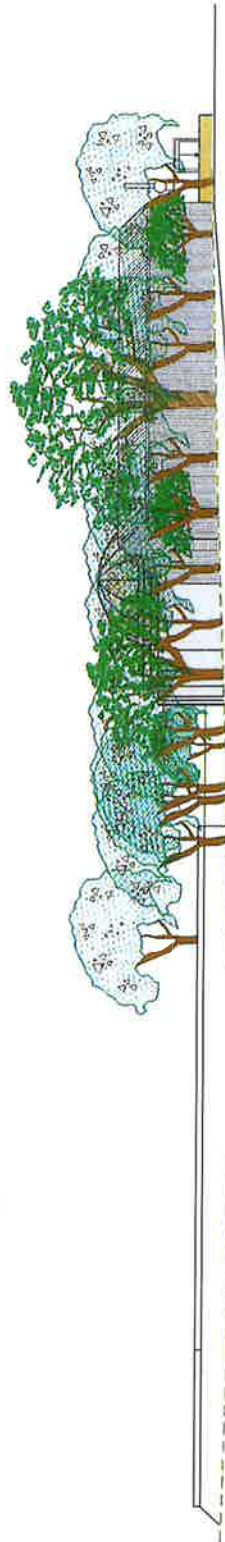


Elevation from North West including Proposed and Existing Trees

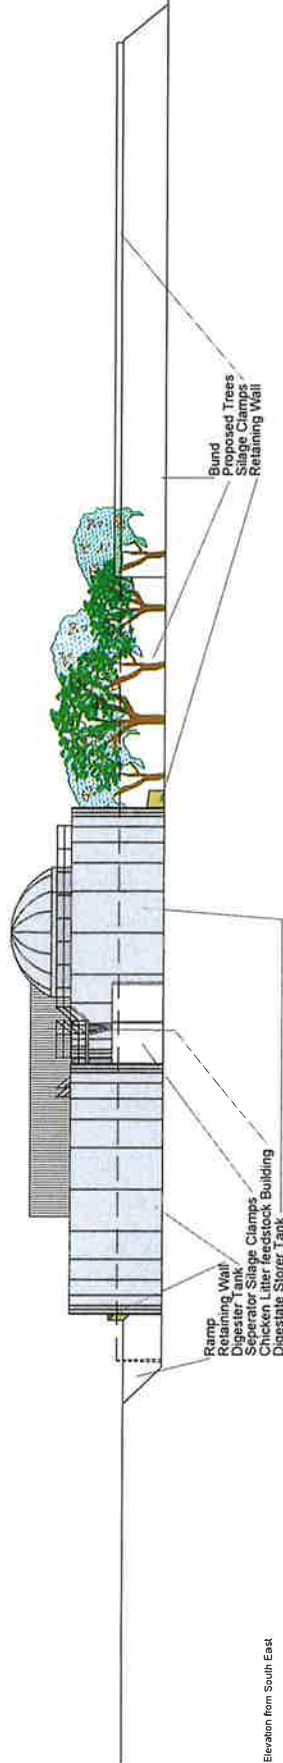

Elevation from South East

Ramp
Retaining Wall
Chicken Litter feedstock Building
Digestate Store Tank

Bund
Proposed Trees
Retaining Wall

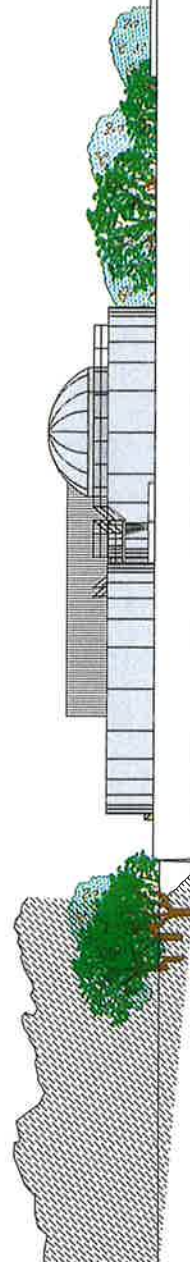

Elevation from South East as seen, including Existing Tree Line.

Amendments

BERRYS

Willow House, East
Shrewsbury Business Park,
Shrewsbury, SY2 9JG
Tel: 01743 271607
Fax: 01743 271753
www.berrysbio.com


Client: DJ & M Perry Ltd

Project: Proposed AD Plant at Hendregenny,
Kington, Powys


Drawing: Proposed Elevations

Drawing Number	Rev	Scale	Page	Drawn By	Check
SA1553002	1	1:200	A1	AT	Date: April 2014

Elevation from South West

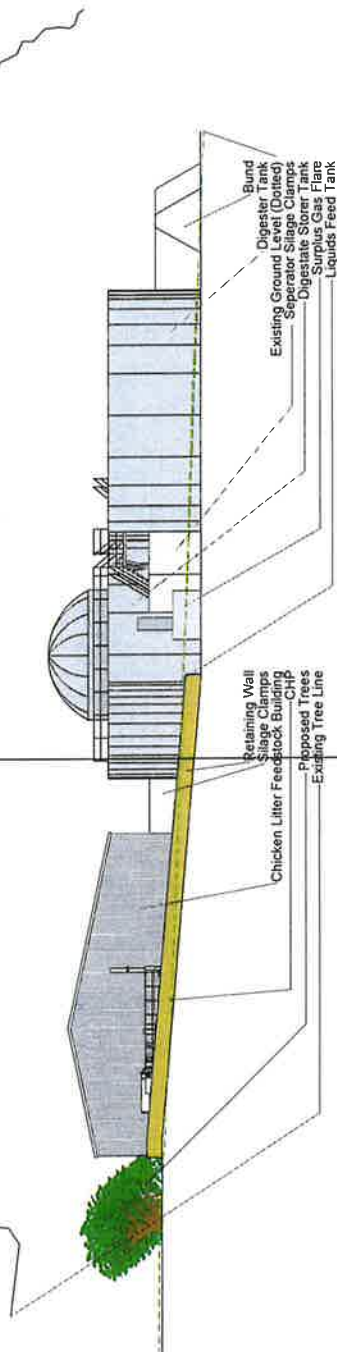

Elevation from North East Showing Silage Clamps, including Site and Existing Tree Line

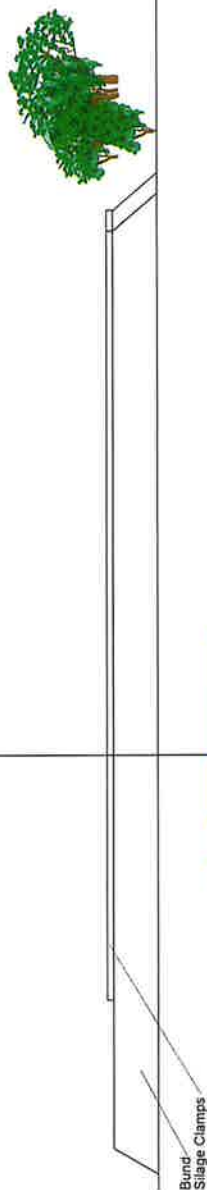

Amendments


BERRYS
 Willow House East
 Shrewsbury Business Park
 Shrewsbury, SY2 6LG
 Tel: 01743 271697
 Fax: 01743 271753
 www.berrys.co.uk

Client: DJ & M Perry Ltd

Project: Proposed AD Plant at Hendragenny,
 Knighton, Powys.

Drawing: Proposed Elevations

Drawing Number	Rev	Scale	Project	Drawn By	Check
SA155003	1	1:200	A1		

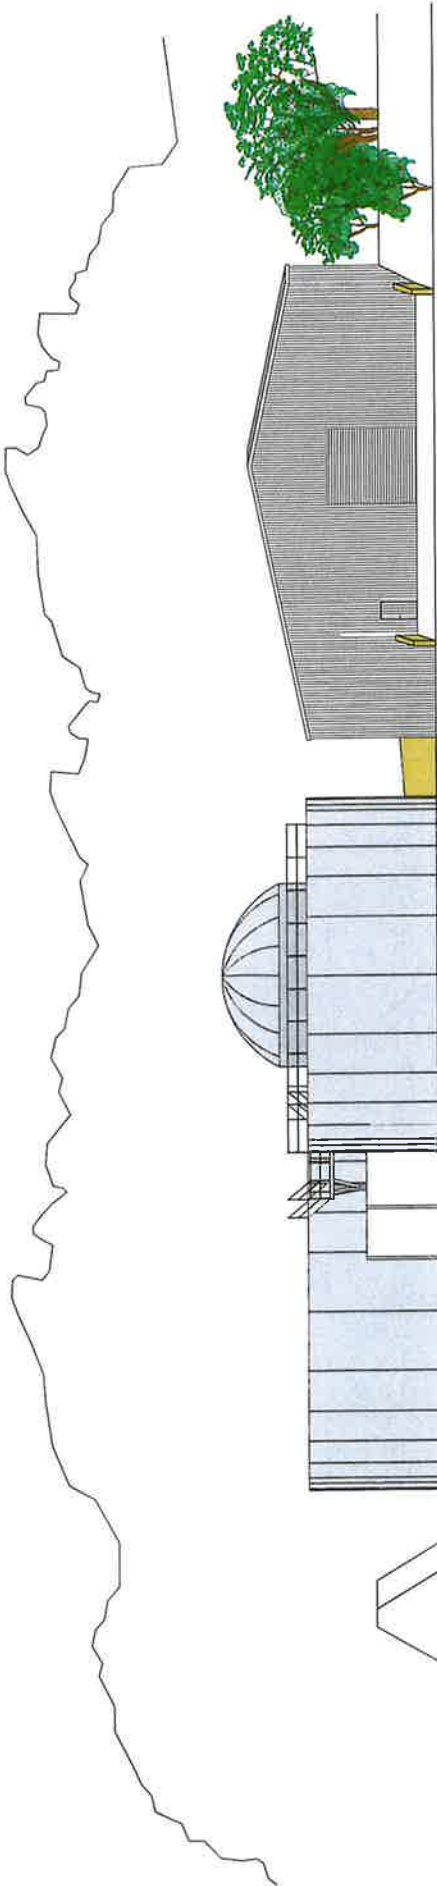

- Bund
- Existing Tree Line
- Existing Ground Level (Dotted)
- Separator Silage Clamps
- Digester Tank
- Digestate Storer Tank
- Chicken Litter Feedstock Building

Section A-A



- Bund
- Silage Clamps
- Existing Ground Level (Dotted)

Section B-B

Amendments

BERRYS

 Tel: 01743 271697
 Fax: 01743 271698
 www.berrys.com

Client: DJ & M Perry Ltd

Project: Proposed AD Plant at Hendringerny,
 Knighton, Powys

Drawing: Proposed Sections

Drawing Number	Rev	Scale	Page	Drawn By	HC
SA155/004		1:200	A2		
				Date	May 2014

