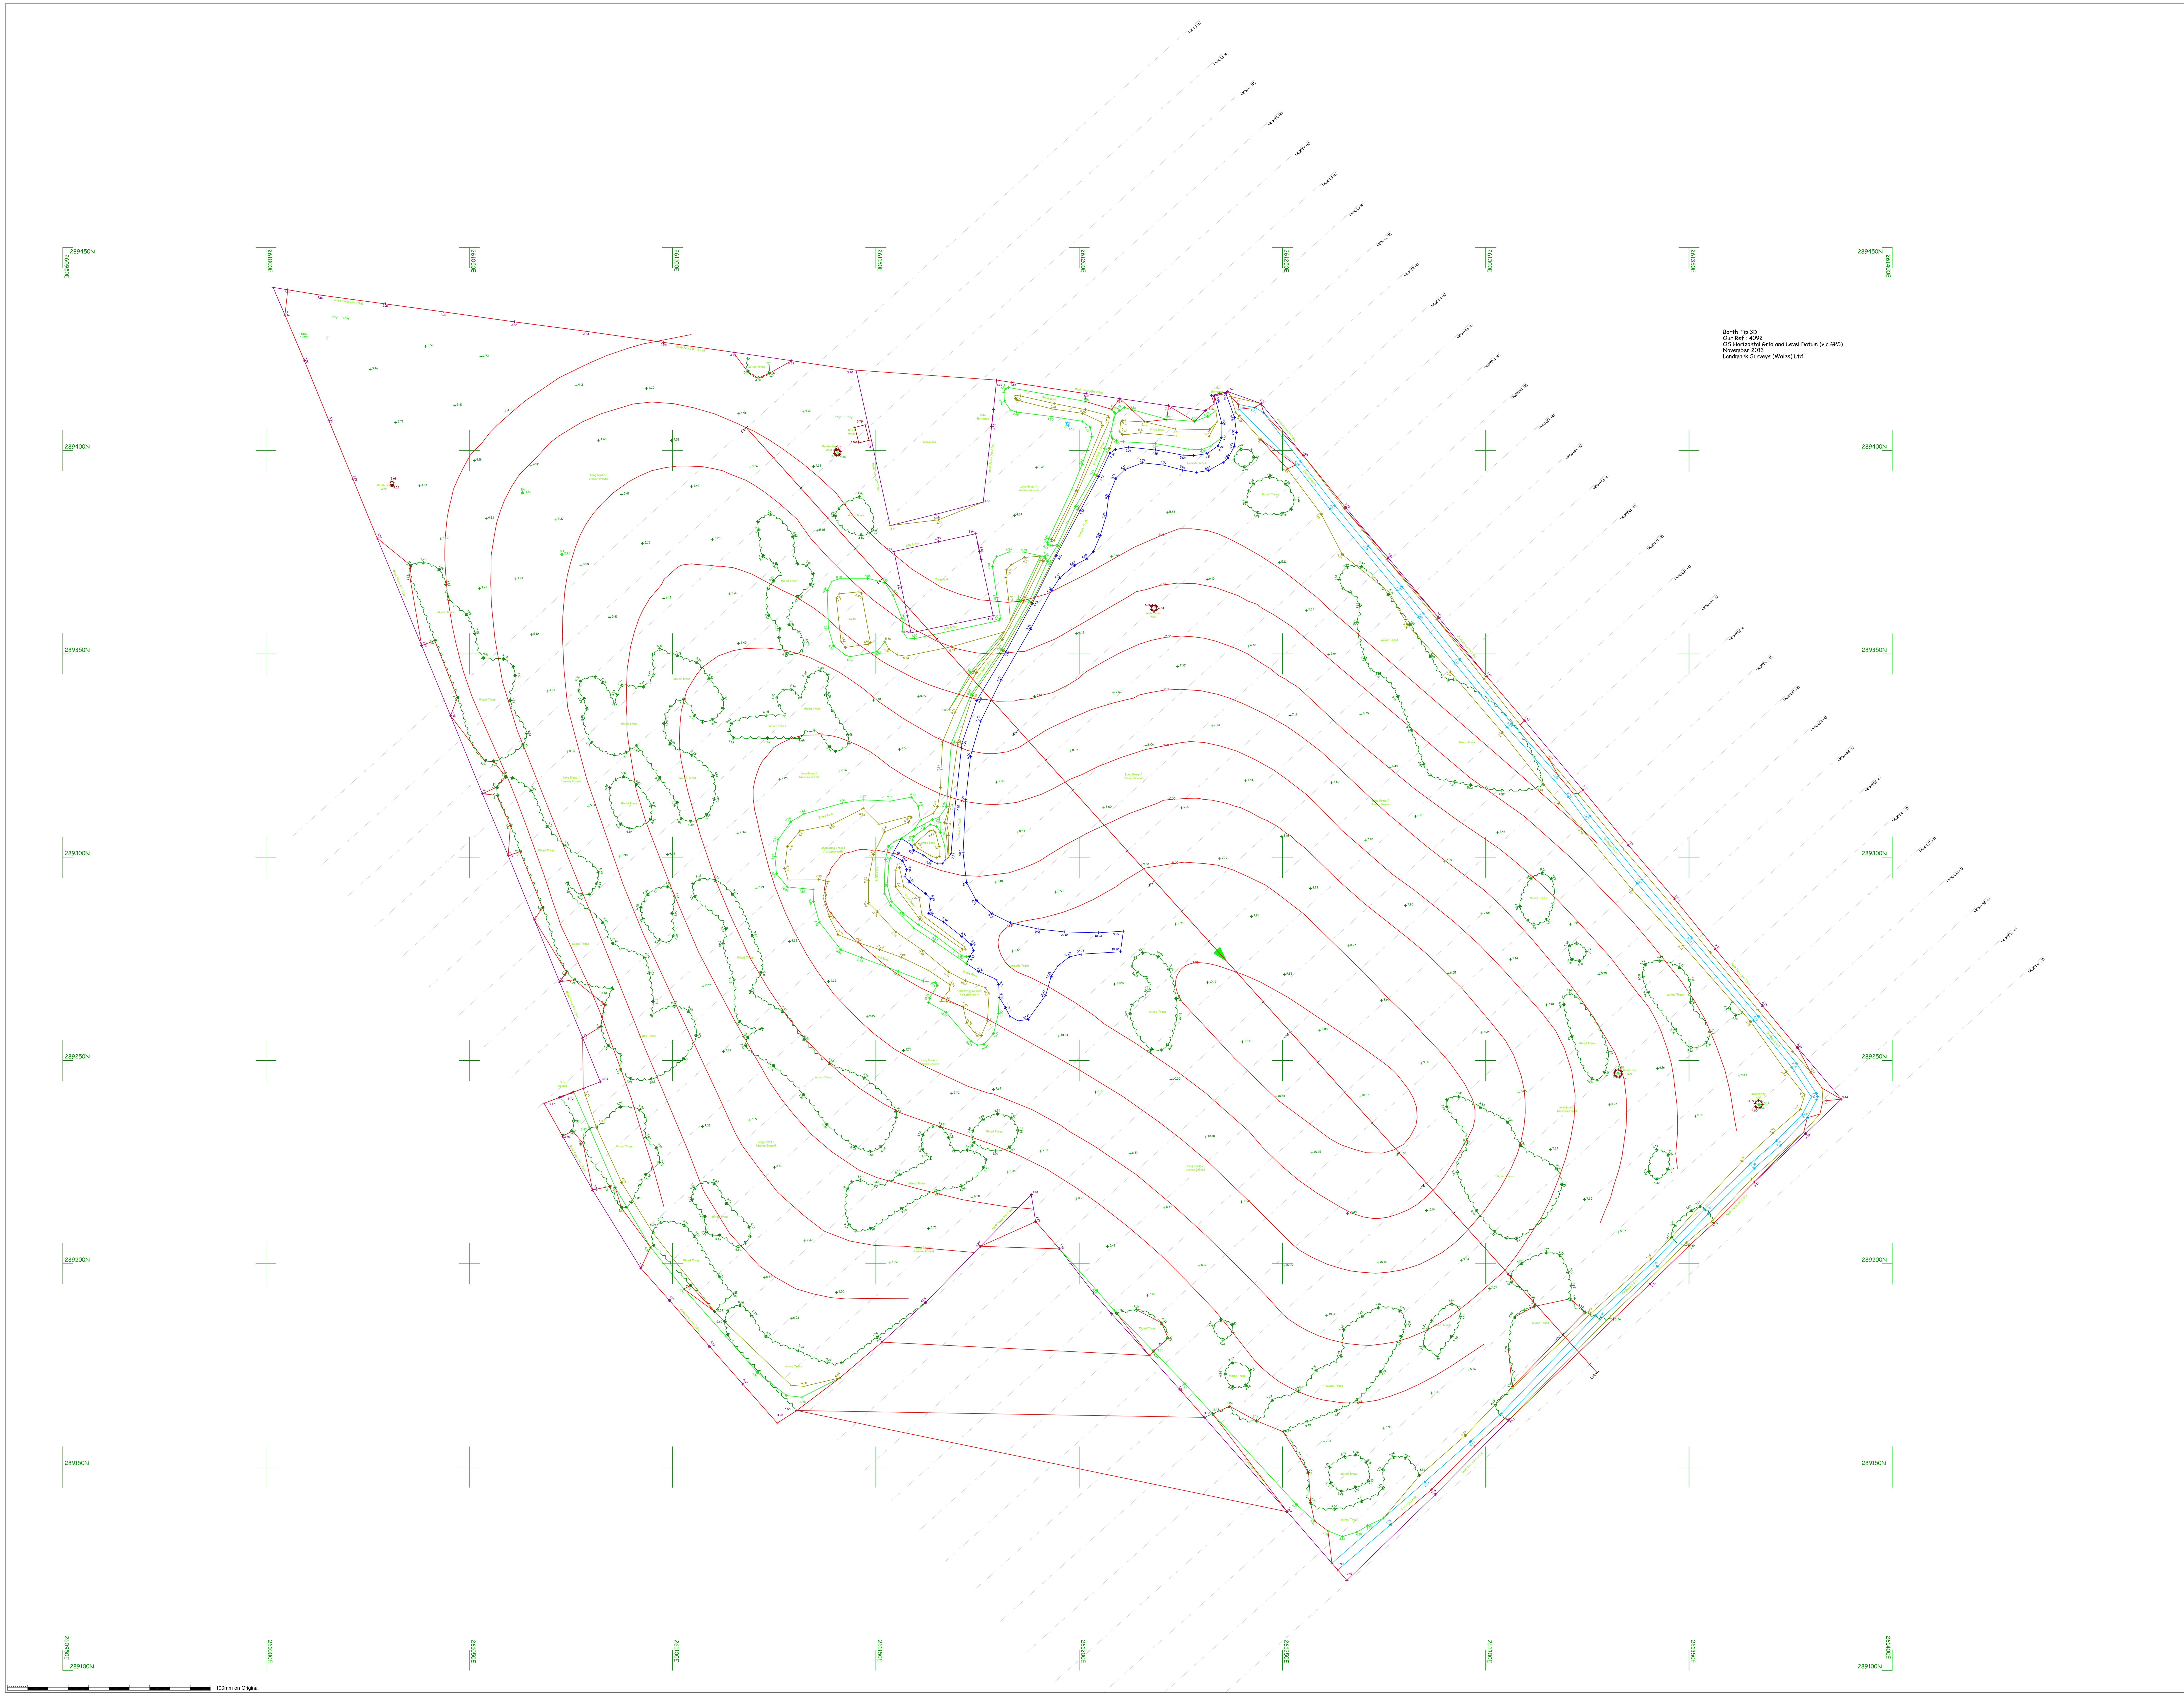

This drawing should not be scaled and any dimensions verified on site.
All dimensions are in millimetres unless otherwise stated

CWIC is the Central Wales Infrastucture Collaboration project between Powys County Council and Ceredigion County Council and all copyrights are vested in each respective Authority.
This drawing is the property of CWIC Engineering Design Services and is issued on the condition that it is not copied, reproduced, retained or disclosed to any unauthorised person, either wholly or in part without the consent in writing of CWIC Engineering Design Services.

© Hawlfraint y Goron a hawliau cronfa ddata 2012 Arolwg Ordnans
100024419 (Cyngor Sir Ceredigion) & 100025371 (Cyngor Sir Powys)
© Crown copyright and database rights 2012 Ordnance Survey
100024419 (Ceredigion County Council) & 100025371 (Powys County Council)

Notes

Rev	Date	Description	By	Chkd

Amendments

Engineering Design Services
EDS Manager : John Edwards
Tel 01545 572572 Fax 01545 572589
hpw@ceredigion.gov.uk

Powys
CSCC•CWIC

North Area Office
Kirkhamsfield Depot
Pool Road
Newtown
Powys
SY16 3AF

East Area Office
Laboratory Offices
Waterloo Road
Llandrindod Wells
Powys
LD1 6BH

South Area Office
Neaudd Brycheiniog
Cambrian Way
Brecon
Powys
LD3 7HR

West Area Office
County Hall
Market Street
Aberaeron
Ceredigion
SA46 0AT

Project
Borth

Drawing Title

Drawn by :	Checked by :	Scale at A0
Date :		1:500

Project Number	Drawing Number	Revision
ED3075		

Drawing Filename : - ED3075.dwg
Last saved : - 10/01/2014